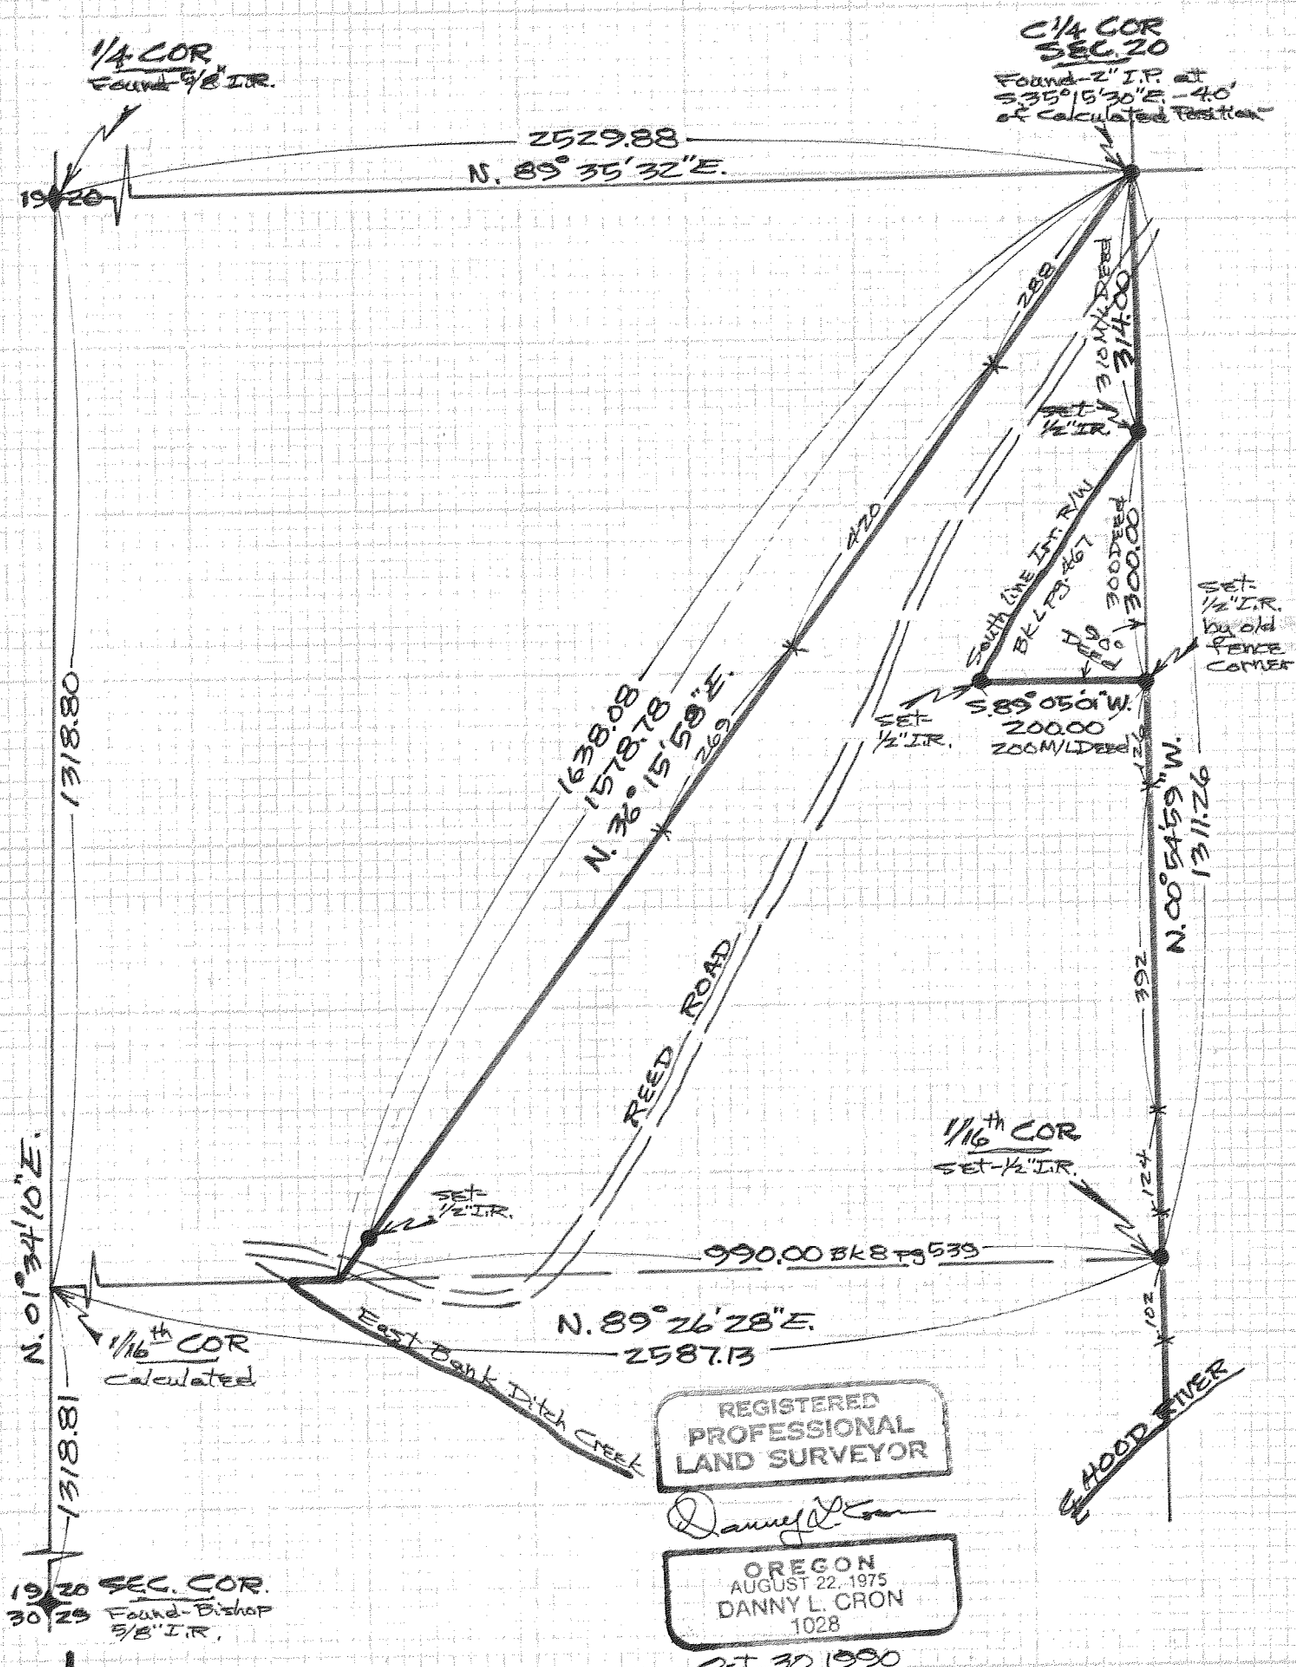

Basis of Bearing & Section Control as per D.L.C. 8/8/77 Survey—

NOTE: Iron Rod (I.R.) monuments set have yellow plastic cap stamped LS 1028 affixed—

NARRATIVE: The Purpose of this survey was to locate boundaries of T.L. 1700 of 2N 10 20—

Scale—1"=200'

"SURVEY"

FOR— Walter Nance

LOCATION— Parcel located in the S.W.1/4 of Sec. 20, T. 2 N., R. 10 E., W.M.—

HOOD RIVER COUNTY, OREGON

DLC SURVEYING
DAN CRON 352-6574
5694 TROUT CREEK ROAD
PARKDALE, OREGON 97041

FILED

NOV 16, 1990

Richard G. Arnold
COUNTY SURVEYOR

DEPUTY

90093