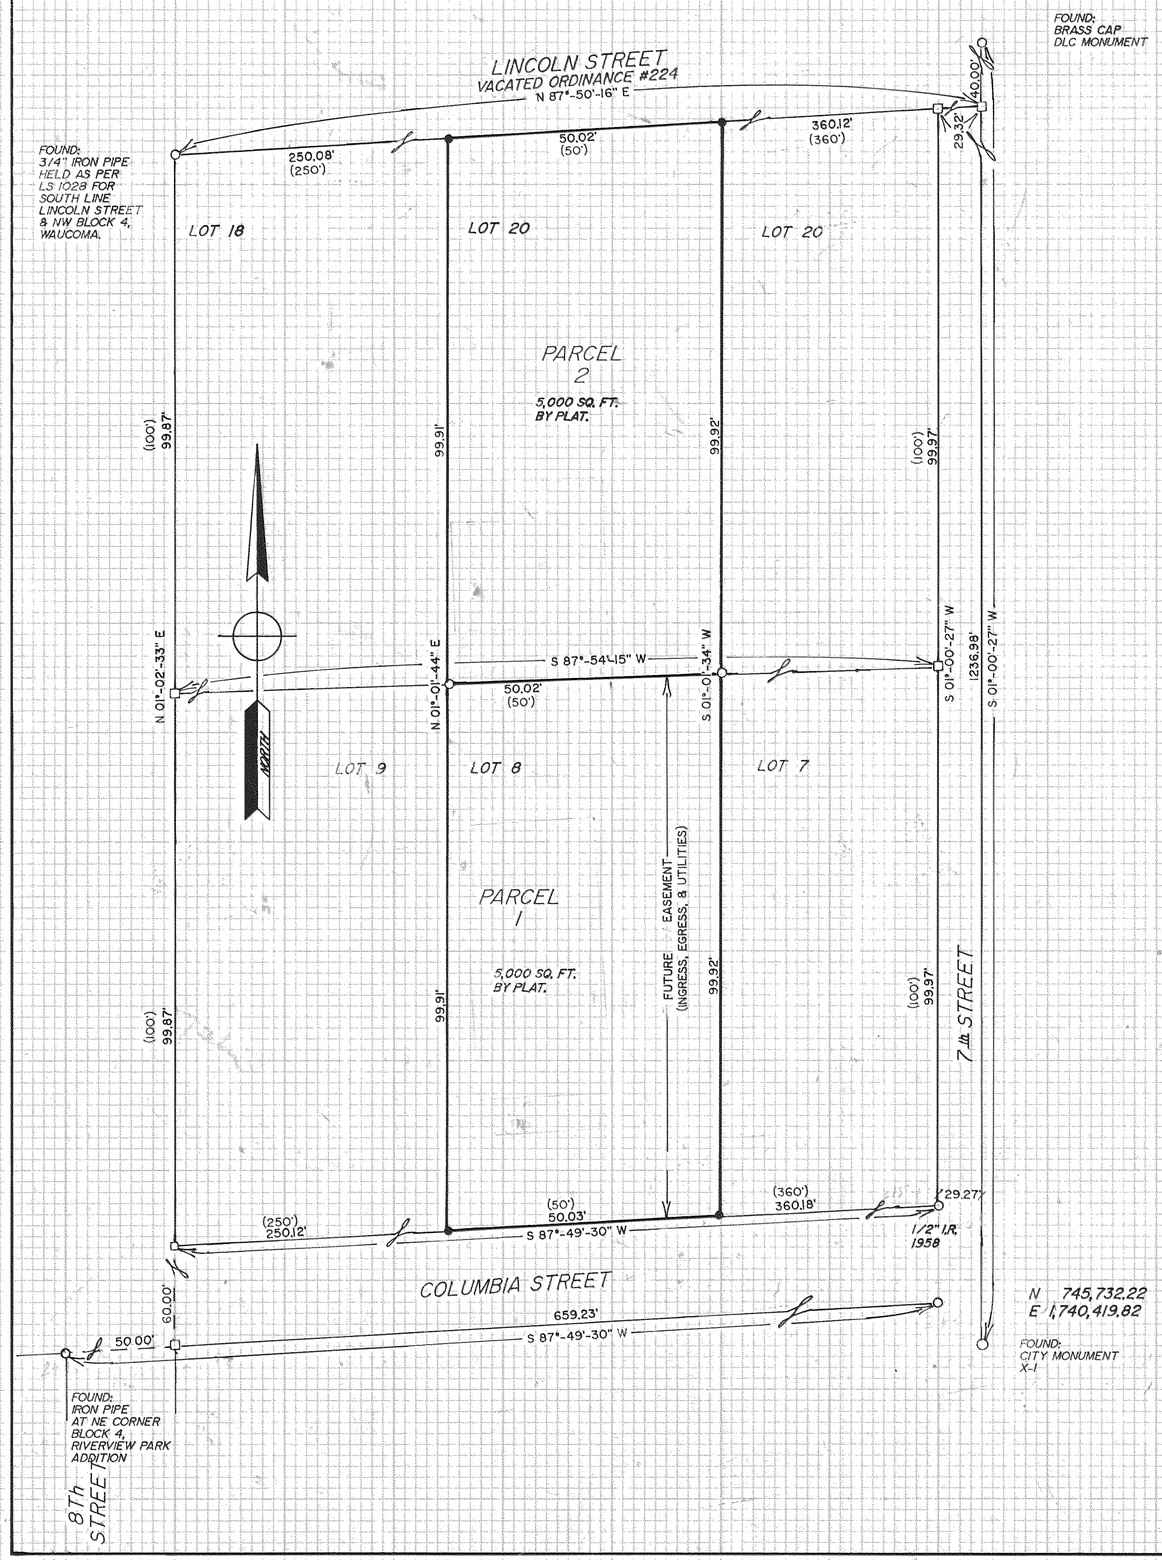

NARRATIVE:

NO MAJOR DISCREPANCIES WERE FOUND. THE SOUTH LINE OF BLOCK 4 WAS BASED ON FINDING THE 1/2" IRON PIPE SHOWN ON THE 7TH STREET PLAT OF 1958.

LOCATION OF SURVEY:

LOT 8 AND 19, BLOCK 4, WAUCOMA ADDITION TO THE CITY OF HOOD RIVER IN THE COUNTY OF HOOD RIVER, STATE OF OREGON.

BASIS OF BEARING:

CITY DATUM

REFERENCES:

TERRA PROJECT #S 8316, 8727, & 8808, 9042
PLS # 1028 SURVEY DATED JULY 19, 1988.

LEGEND:

- ● SET 5/8" X 30" IRON ROD W/CAP
- ○ FOUND MONUMENT OF RECORD
- □ CALCULATED, NOT FOUND OR SET

NO EXISTING EASEMENTS OF RECORD

REGISTERED
PROFESSIONAL
LAND SURVEYOR
OREGON
JULY 19, 1978
ROY O. GAYLORD
1815

FILED
DEC 31, 1990
Richard G. Sandoz
COUNTY SURVEYOR
DEPUTY

SURVEY
for
ON THE HOOD INC.
HOOD RIVER, OREGON.

TERRA SURVEYING

DATE: AUGUST, 1990
SCALE: 1" = 20'
PROJECT: #9045

P.O. BOX 617
HOOD RIVER, OR. 97031
PHONE (503) 386-4531

90104