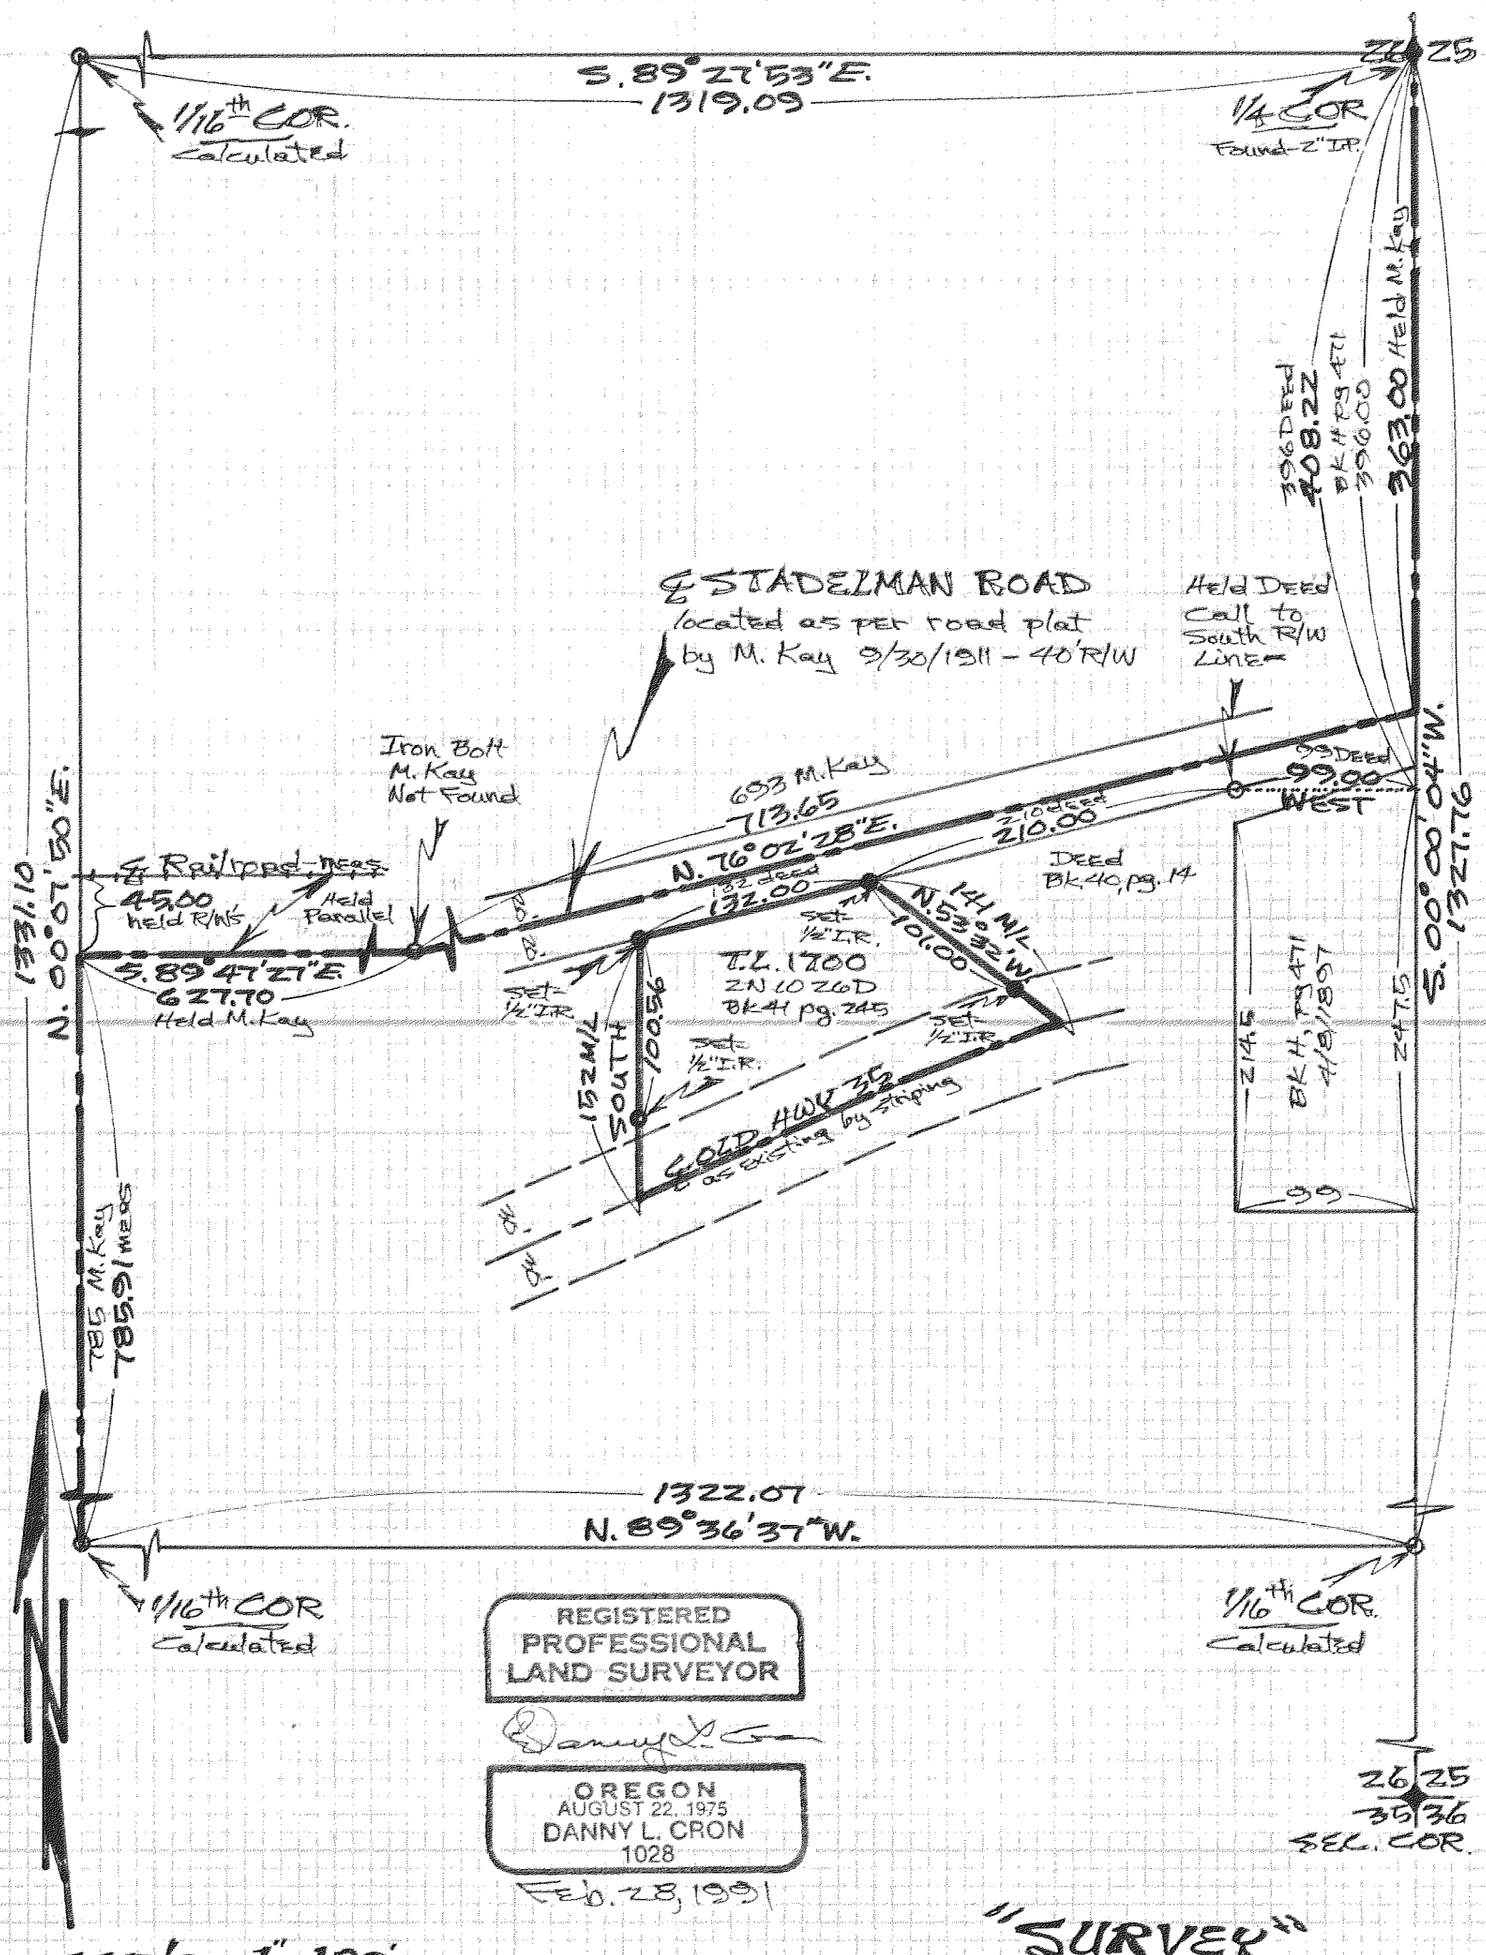

REGISTERED
PROFESSIONAL
LAND SURVEYOR

OREGON
AUGUST 22, 1975
DANNY L. CRON
1028

Feb. 28, 1991

"SURVEY"

FOR - Greg Vieira

LOCATION - Parcel located in the N.E.1/4 of the S.E.1/4 of Sec. 26, T. 2 N., R. 10 E., W.M. - HOOD RIVER COUNTY, OREGON

SCALE - 1" = 100'

Basis of Bearing & Survey Control as per H.R.C. 1976 Survey of Stadelman Road -

NOTE: Iron rod (I.R.) monuments set have yellow, plastic cap stamped "LS 1028" affixed -

NARRATIVE: the Purpose of this Survey was for the location of existing Tax Lot 1700 of 2N 10 26D for new buyer -

DLC SURVEYING
DAN CRON 352-6574
5694 TROUT CREEK ROAD
PARKDALE, OREGON 97041

FILED

APR 8, 1991

COUNTY SURVEYOR

BY

DEPUTY

CS# 91019