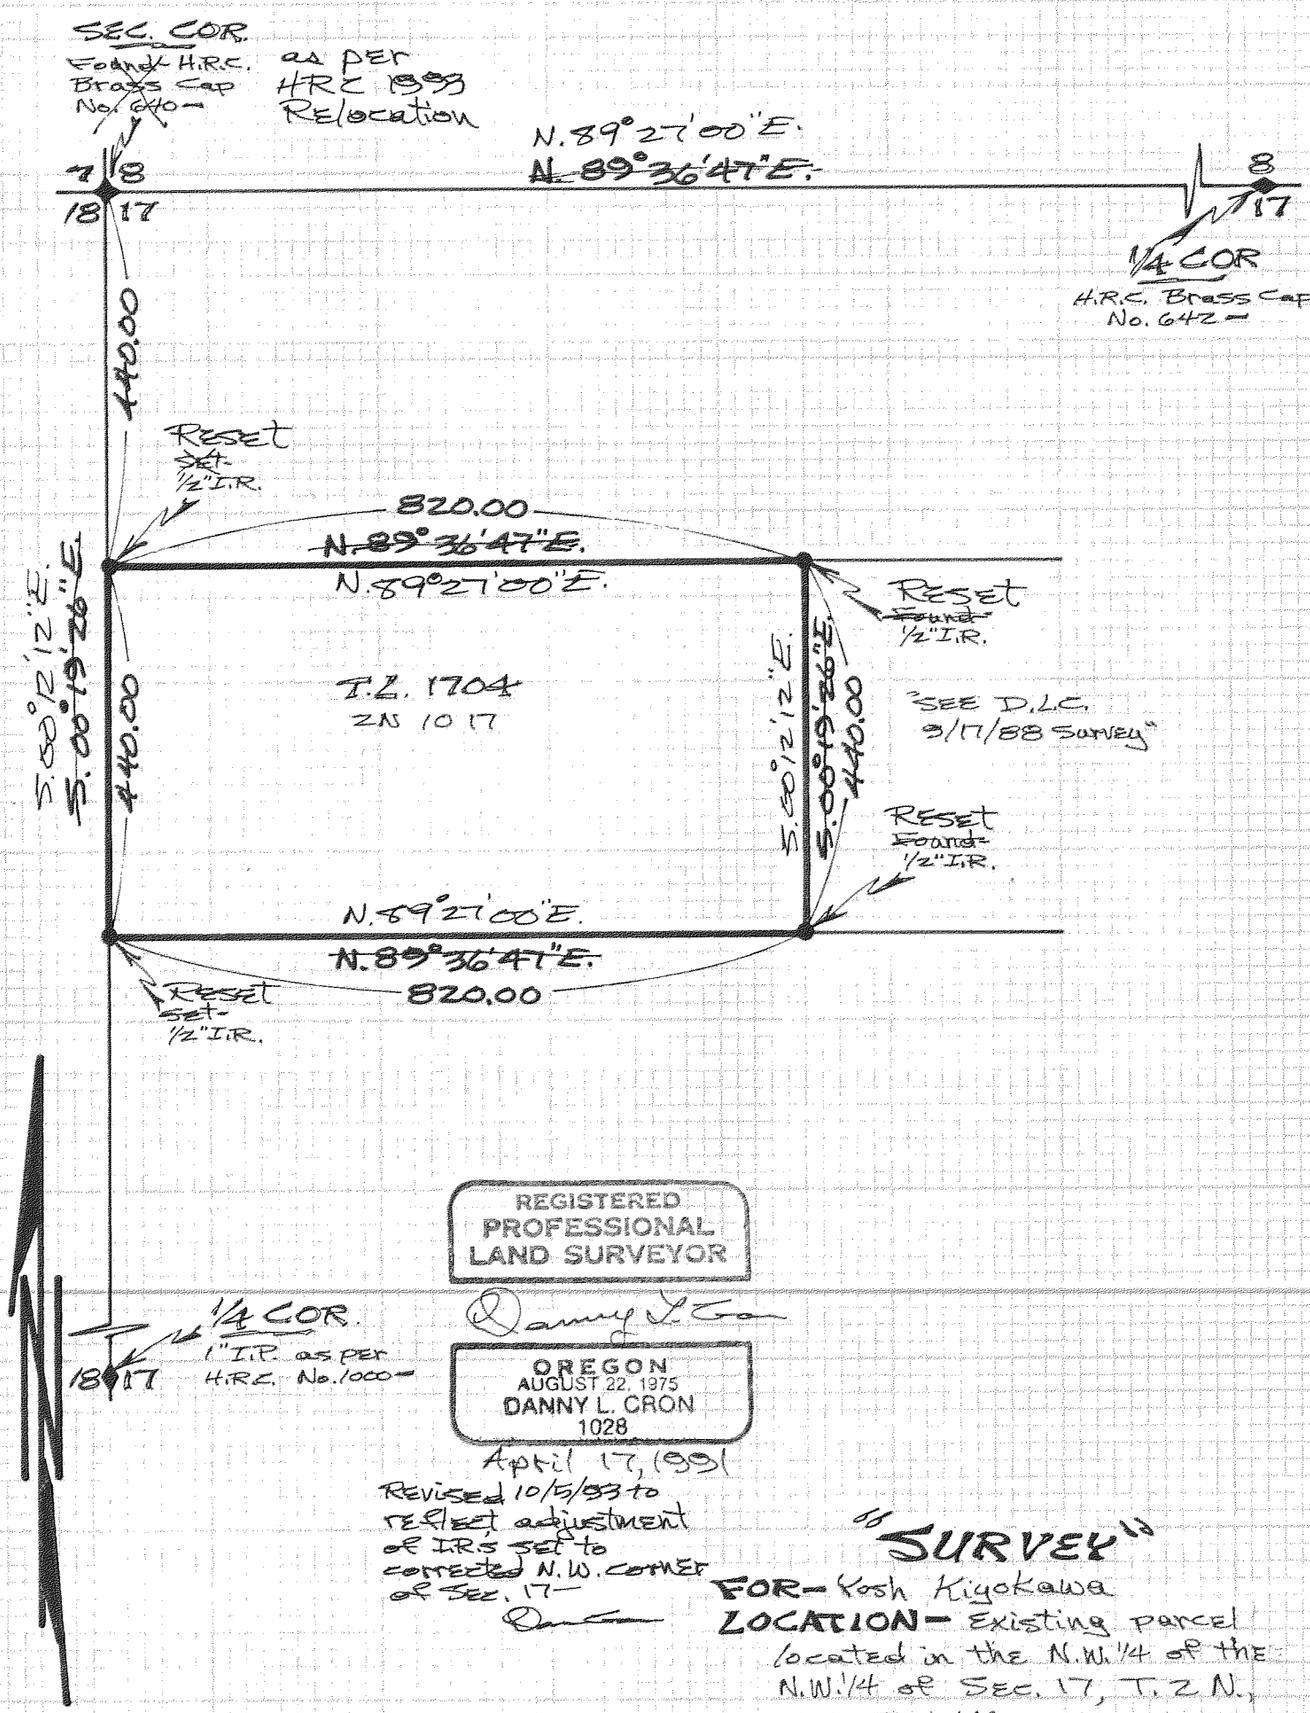

REGISTERED PROFESSIONAL LAND SURVEYOR

Danny L. Cron

OREGON
AUGUST 22, 1975
DANNY L. CRON
1028

April 17, 1991
Revised 10/5/93 to reflect adjustment of I.R.'s set to corrected N.W. corner of Sec. 17 —

"SURVEY"

FOR — Kosh Kigokawa

LOCATION — Existing parcel located in the N.W. 1/4 of the N.W. 1/4 of Sec. 17, T. 2 N., R. 10 E., W.M. —

HOOD RIVER COUNTY, OREGON

SCALE — 1" = 200'

Basis of Bearing & survey control as per D.L.C. 9/17/88 Survey —

NOTE: Iron rod (I.R.) monuments set have yellow, plastic cap stamped "LS 1028" affixed —

NARRATIVE: The Purpose of this Survey is for the location of T.L. 1704 of 2N 10 17 —

DLC SURVEYING
DAN CRON 352-6574
5694 TROUT CREEK ROAD
PARKDALE, OREGON 97041

FILED

MAY 3, 1991

Richard G. Ard
COUNTY SURVEYOR

DEPUTY

91030