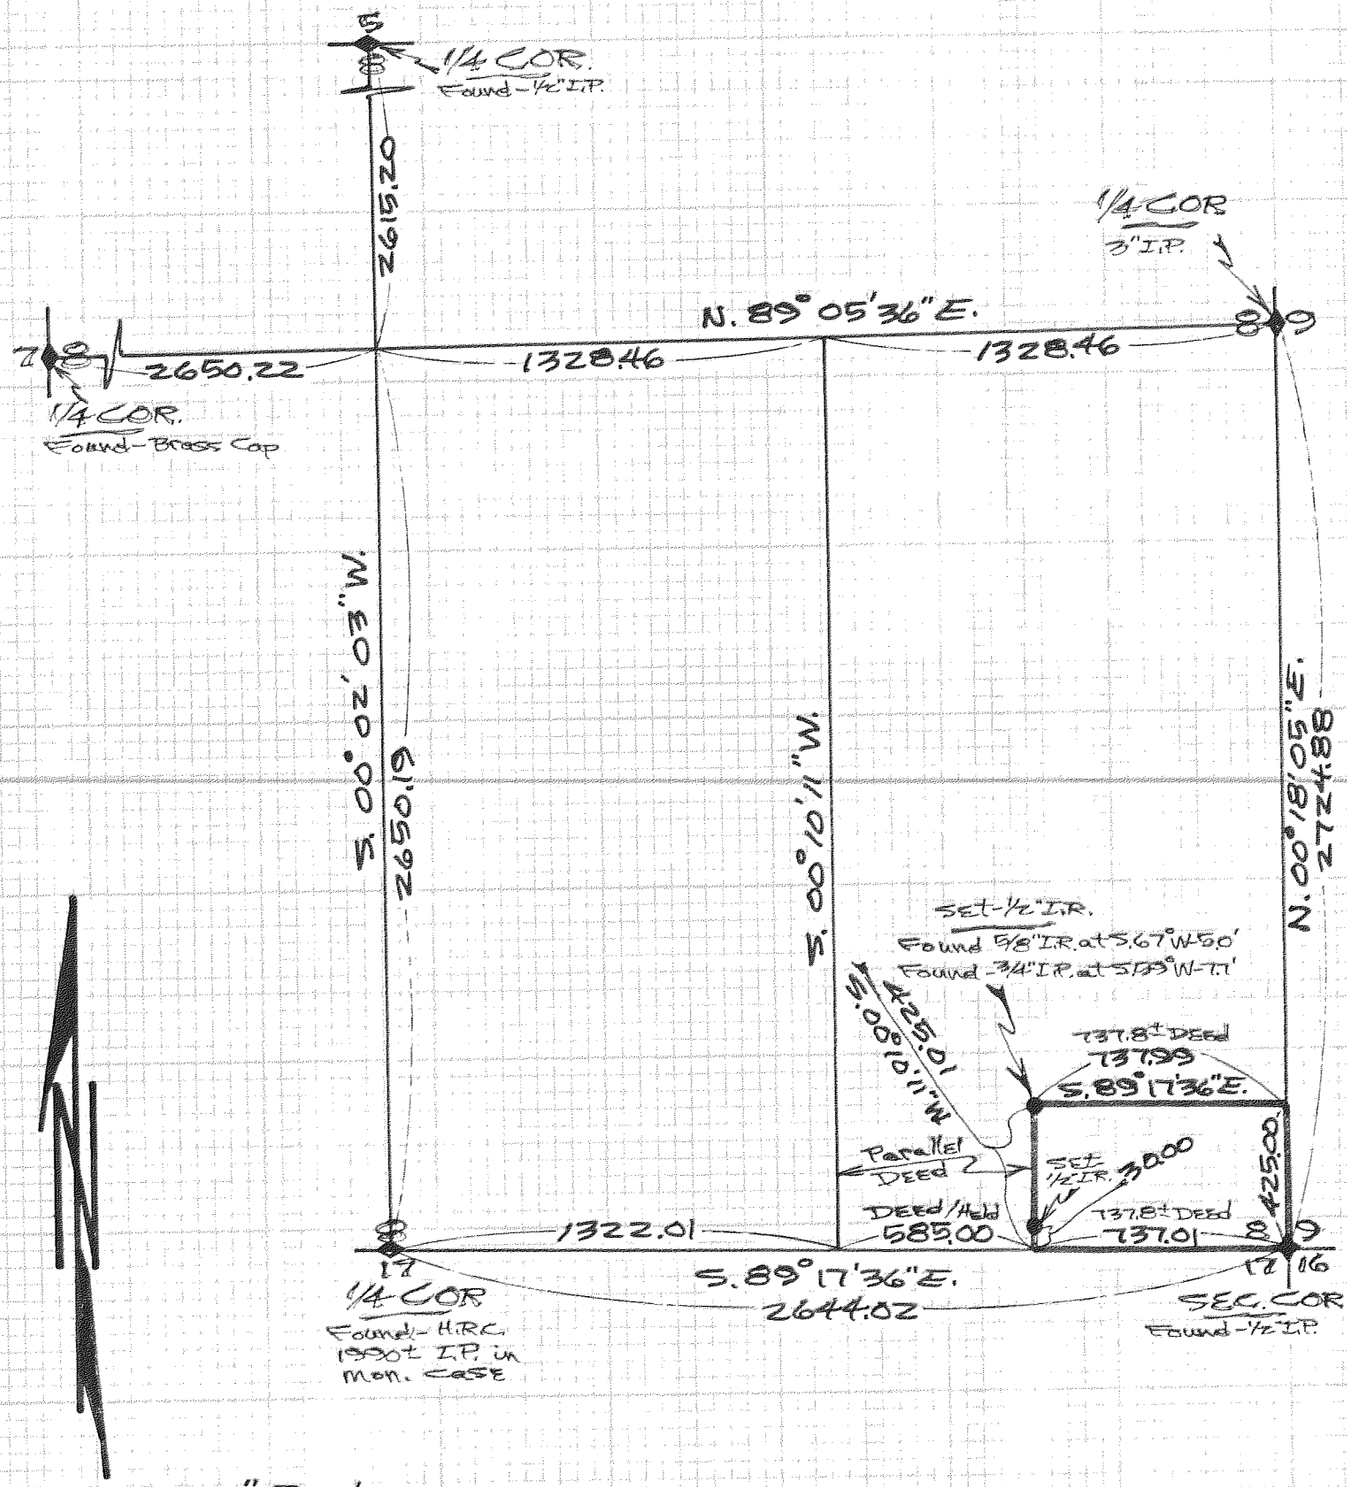

Scale - 1" = 500'

Basis of Bearing & Partial Section control as per D.L.C. 5/6/83 Survey -

NOTE: Iron rod (I.R.) monuments set have yellow, plastic cap stamped "LS 1028" affixed -

NARRATIVE: The Purpose of this survey was to locate the West line of T.L. 3400 of 1S 10E -

REGISTERED PROFESSIONAL LAND SURVEYOR

Danny L. Cron

OREGON
AUGUST 22, 1975
DANNY L. CRON
1028

May 15, 1991

"SURVEY"

FOR - Elaine White

LOCATION - Parcel located in the S.E.1/4 of the S.E.1/4 of Sec. 8, T. 1S., R. 10E., W.M. - HOOD RIVER COUNTY, OREGON

DLC SURVEYING
DAN CRON 352-6574
5694 TROUT CREEK ROAD
PARKDALE, OREGON 97041

FILED

MAY 21, 1991

COUNTY SURVEYOR

#91032