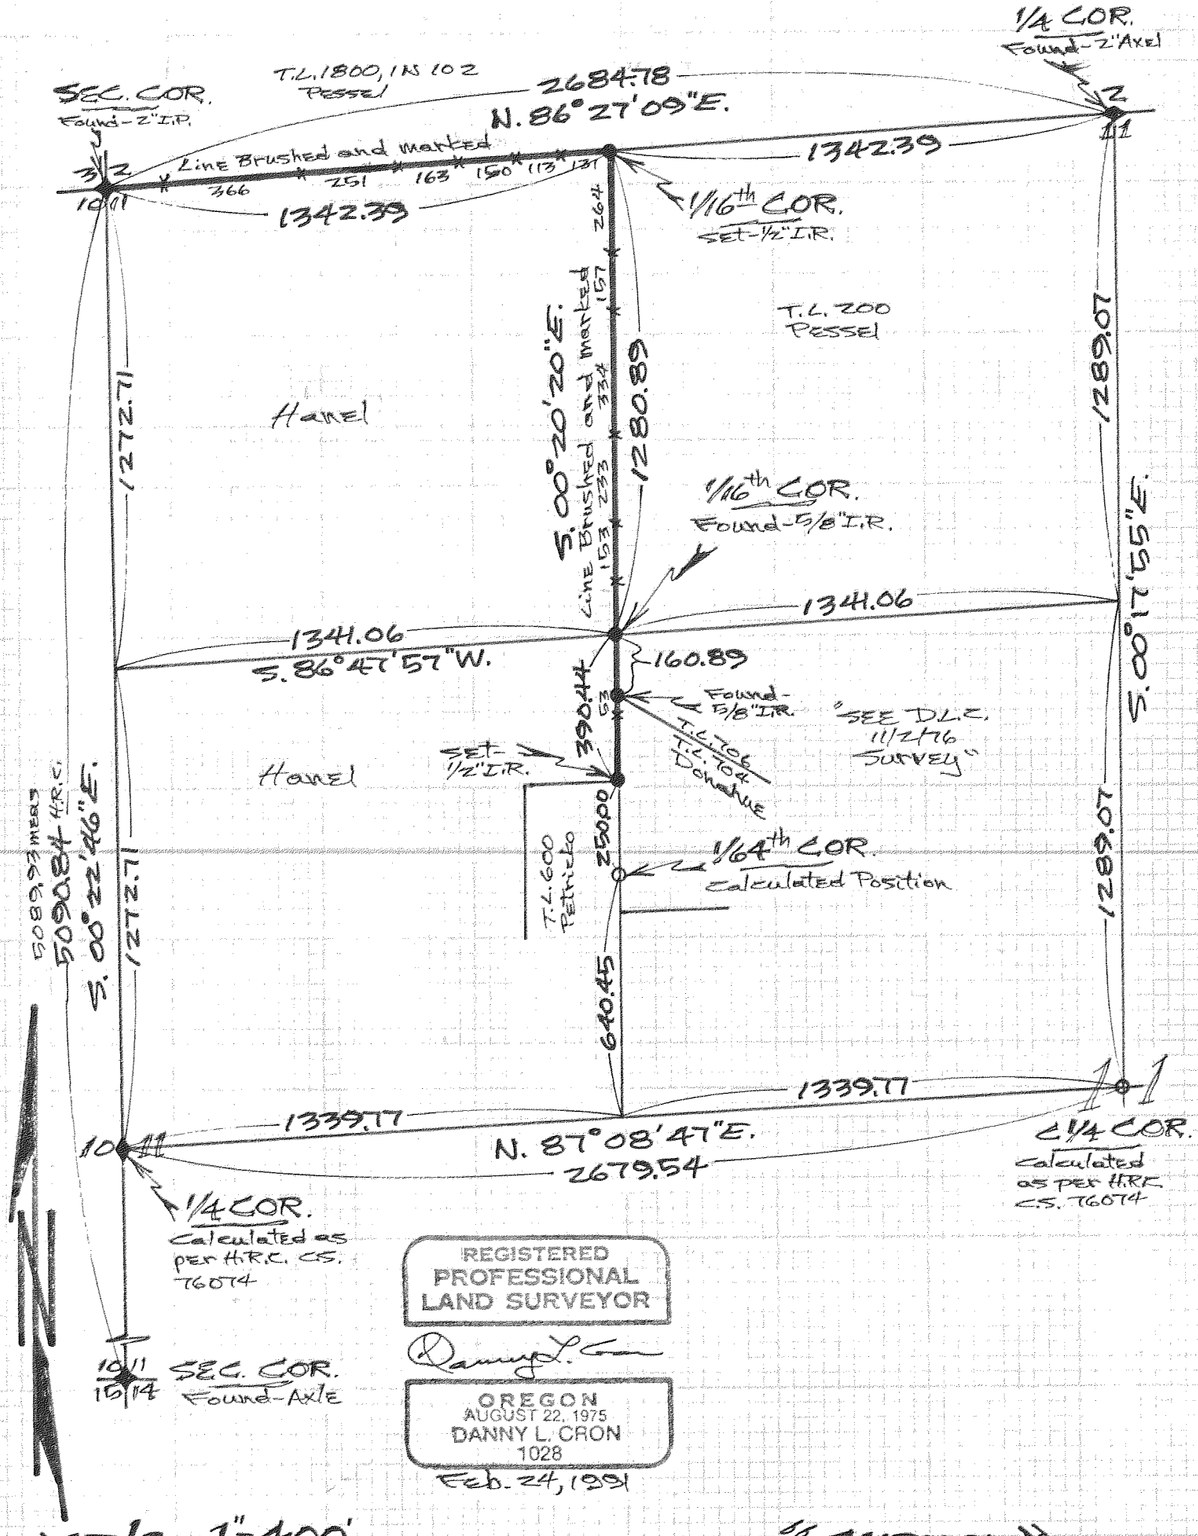

REGISTERED
PROFESSIONAL
LAND SURVEYOR

Danny L. Cron

OREGON
AUGUST 22, 1975
DANNY L. CRON
1028

Feb. 24, 1991

scale-1"=400'

Basis of Bearing and Section Control as per H.R.C. C.S. 76074-

NOTE: Iron rod (I.R.) monuments set have yellow, plastic cap stamped "LS 1028" affixed- In addition green, steel fence posts set by all Hanel corners shown as well as on brushed line marked with "X"-

NARRATIVE: The Purpose of this Survey was to brush lines and to mark with steel fence posts as shown-

"SURVEY"

FOR- Hanel Lumber Company

LOCATION- Existing lines as located in the N.W. 1/4 of Sec. 11 T.1N., R.10E., W.M.-

HOOD RIVER COUNTY, OREGON

DLC SURVEYING
DAN CRON 352-6574
5694 TROUT CREEK ROAD
PARKDALE, OREGON 97041

FILED

SEP 20, 1991

Richard G. Dodd
COUNTY SURVEYOR

DEPUTY

#91066