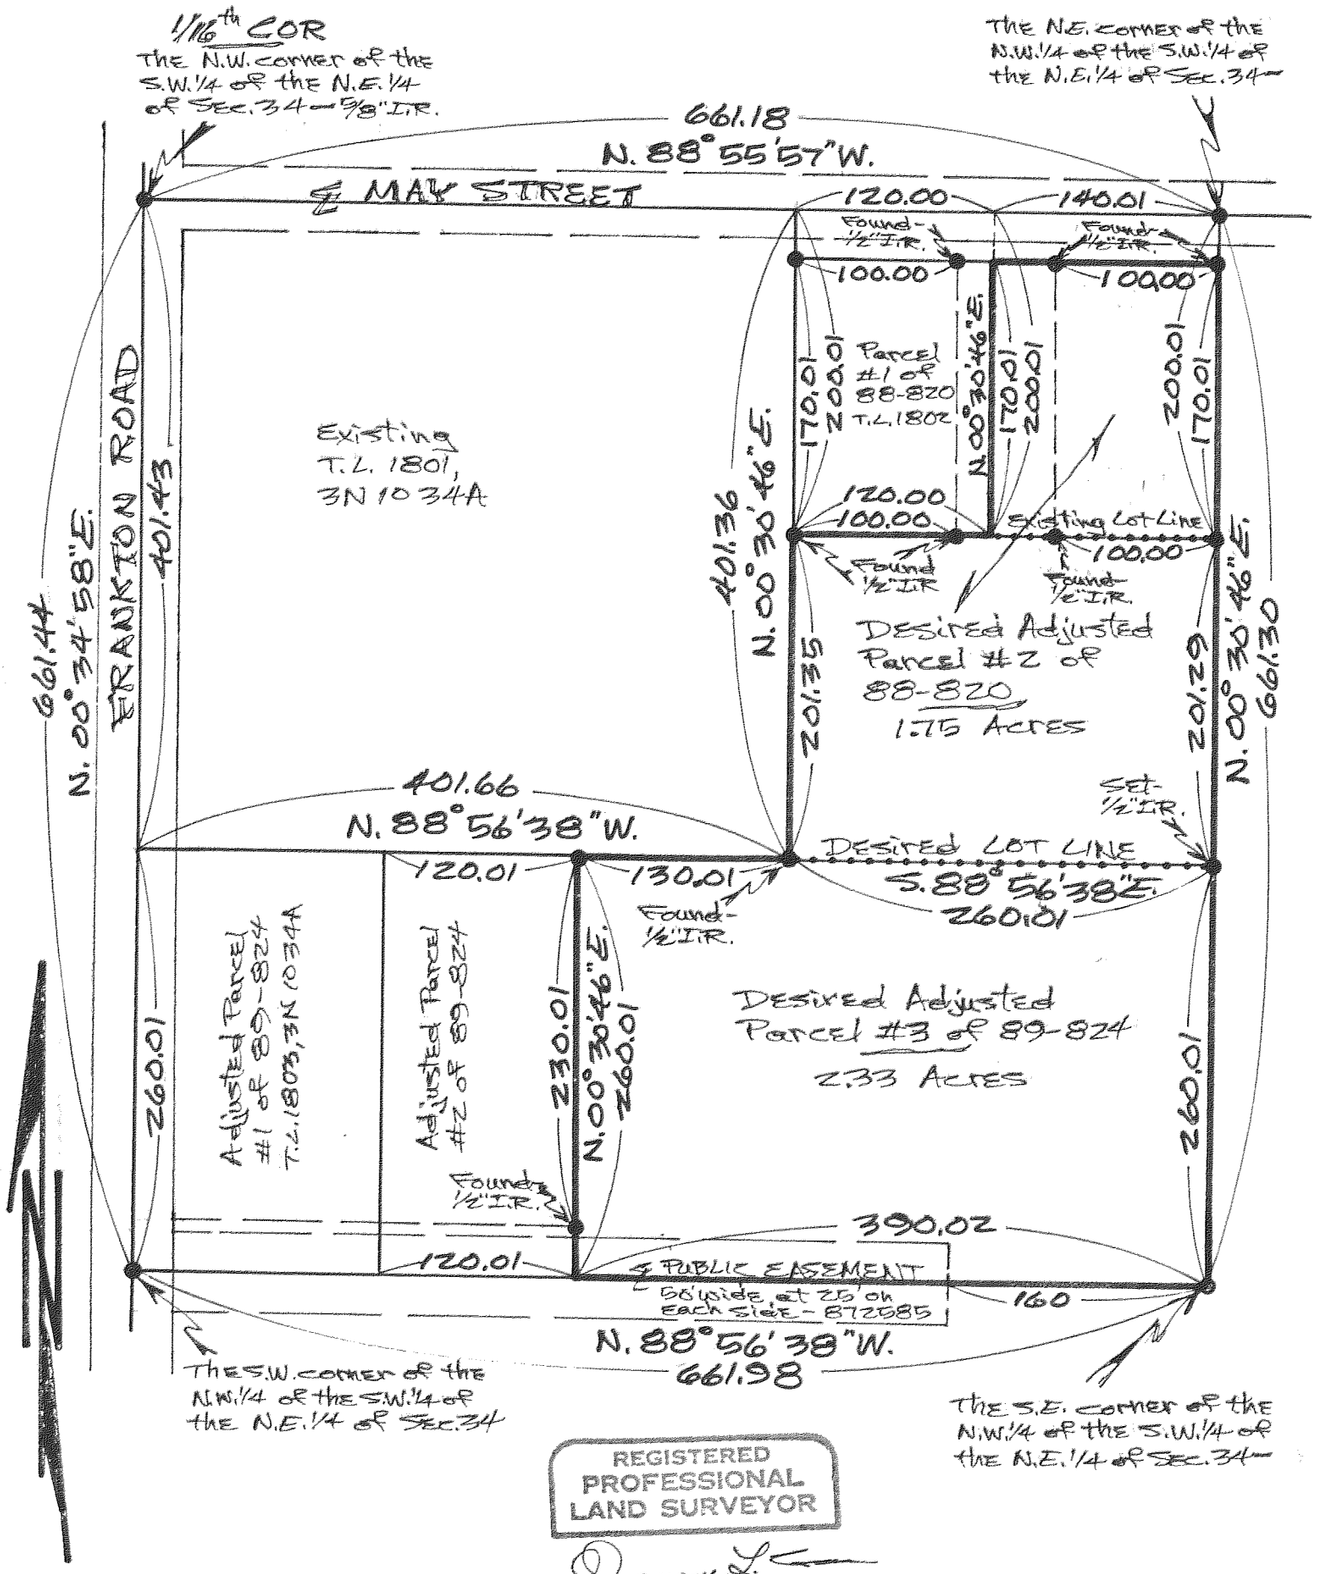

REGISTERED PROFESSIONAL LAND SURVEYOR

Danny L. Cron

OREGON
AUGUST 22, 1975
DANNY L. CRON
1028

Feb. 3, 1992

scale - 1" = 100'

Basis of Bearing & Survey Control as per D.L.C. 3/29/89 & 10/3/90 Surveys —

NOTE: Iron rod (I.R.) monuments set have yellow, plastic cap stamped "LS 1028" affixed —

NARRATIVE: The Purpose of this Survey is for the desired "LOT LINE ADJUSTMENT" of existing parcels as shown. T.L. 1800, 3N 10 34A

"SURVEY"

FOR — Ron Krieg & Marc Bergen

LOCATION — Desired "LOT LINE ADJUSTMENT" located in the N.W.1/4 of the S.W.1/4 of the N.E.1/4 of Sec. 34, T.3N., R.10E., W.M. —

HOOD RIVER COUNTY, OREGON

DLC SURVEYING
DAN CRON 352-6574
5694 TROUT CREEK ROAD
PARKDALE, OREGON 97041

FILED

APR 9, 1992

Richard G. Ammel
COUNTY SURVEYOR

92031