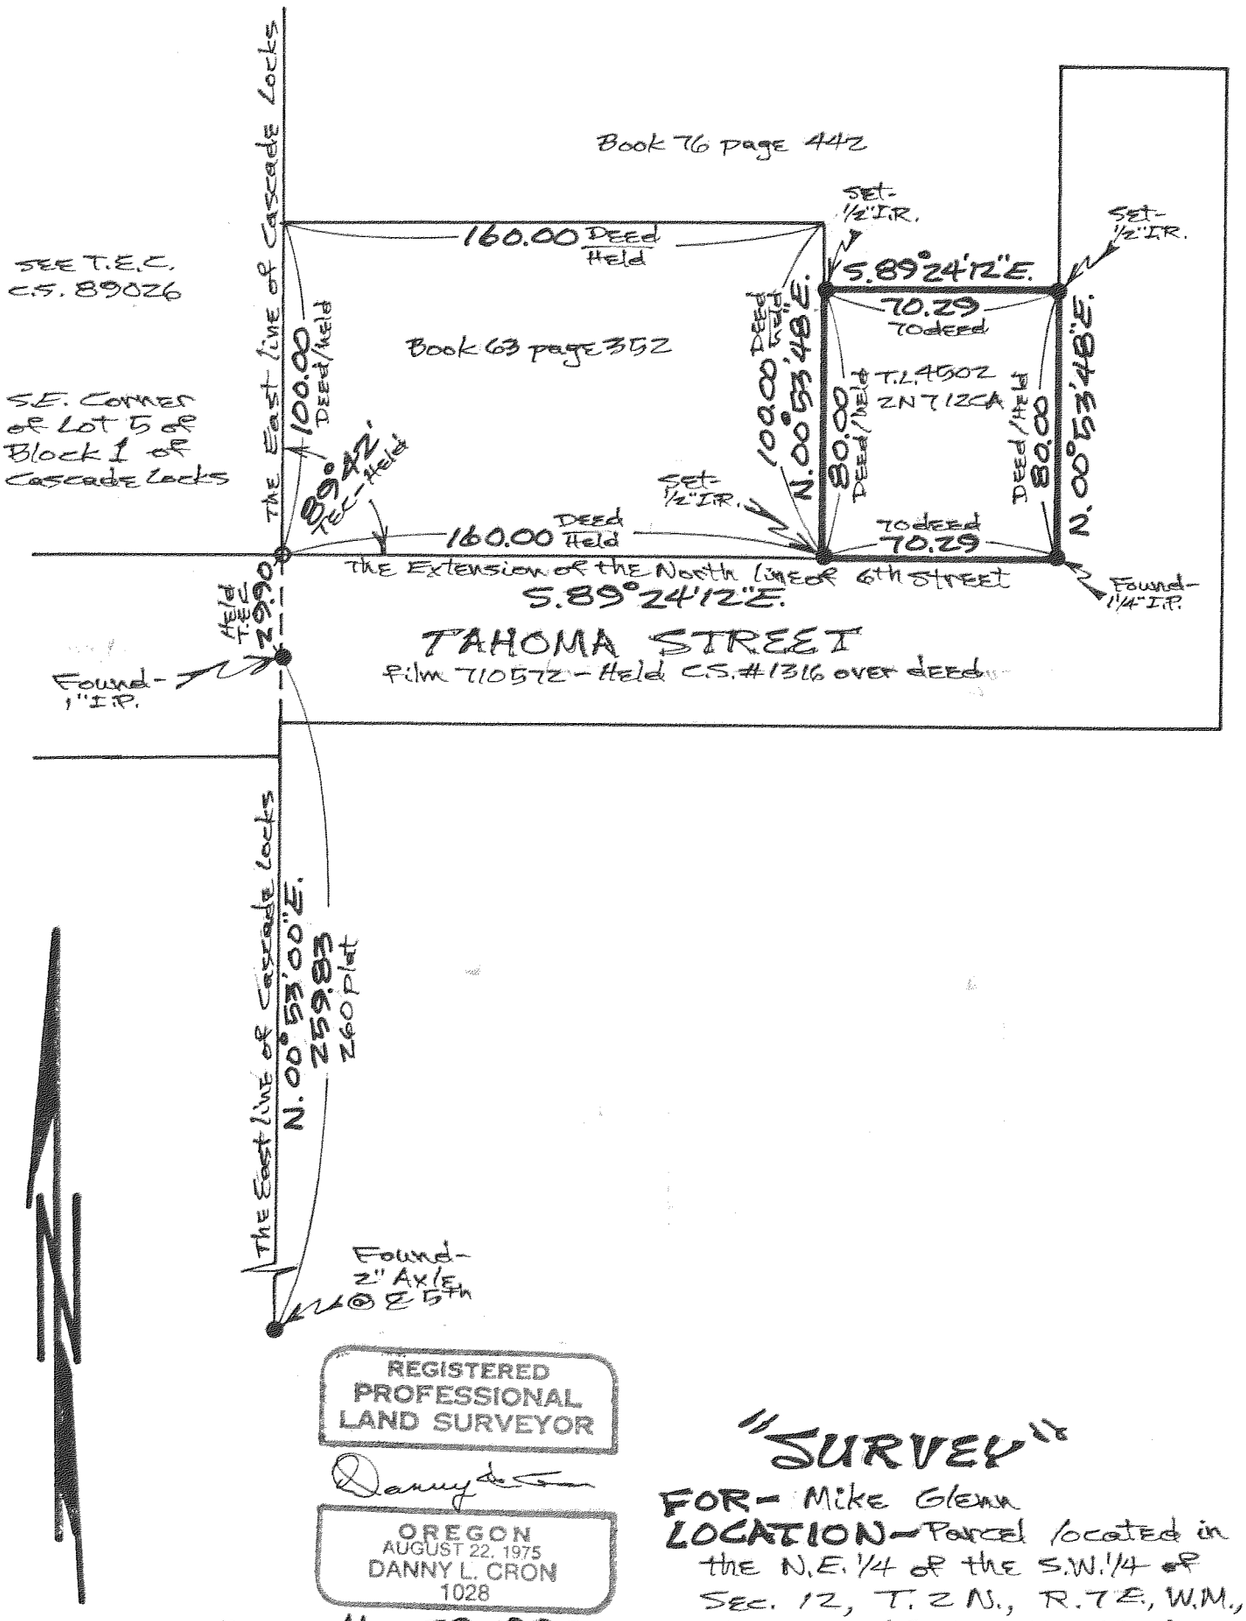

REGISTERED PROFESSIONAL LAND SURVEYOR
Danny L. Cron
OREGON
AUGUST 22, 1975
DANNY L. CRON
1028
Mar. 29, 1992

SCALE - 1"=50'

Basis of Bearing as per D.L.C. 1/28/91 Survey-

NOTE: Iron rod (I.R.) monuments set have yellow, plastic cap stamped "LS 1028" affixed-

NARRATIVE: The Purpose of this Survey was to locate existing T.L. 4502 of 2N 7 12CA as shown.

"SURVEY"

FOR- Mike Glenn

LOCATION- Parcel located in the N.E. 1/4 of the S.W. 1/4 of Sec. 12, T. 2 N., R. 7 E., W.M., also T.L. 4502, 2N 7 12CA HOOD RIVER COUNTY, OREGON

DLC SURVEYING
DAN CRON 352-6574
5894 TROUT CREEK ROAD
PARKDALE, OREGON 97041

FILED
APR 9, 1992
Richard G. Axtell
COUNTY SURVEYOR
DEPUTY

#92033