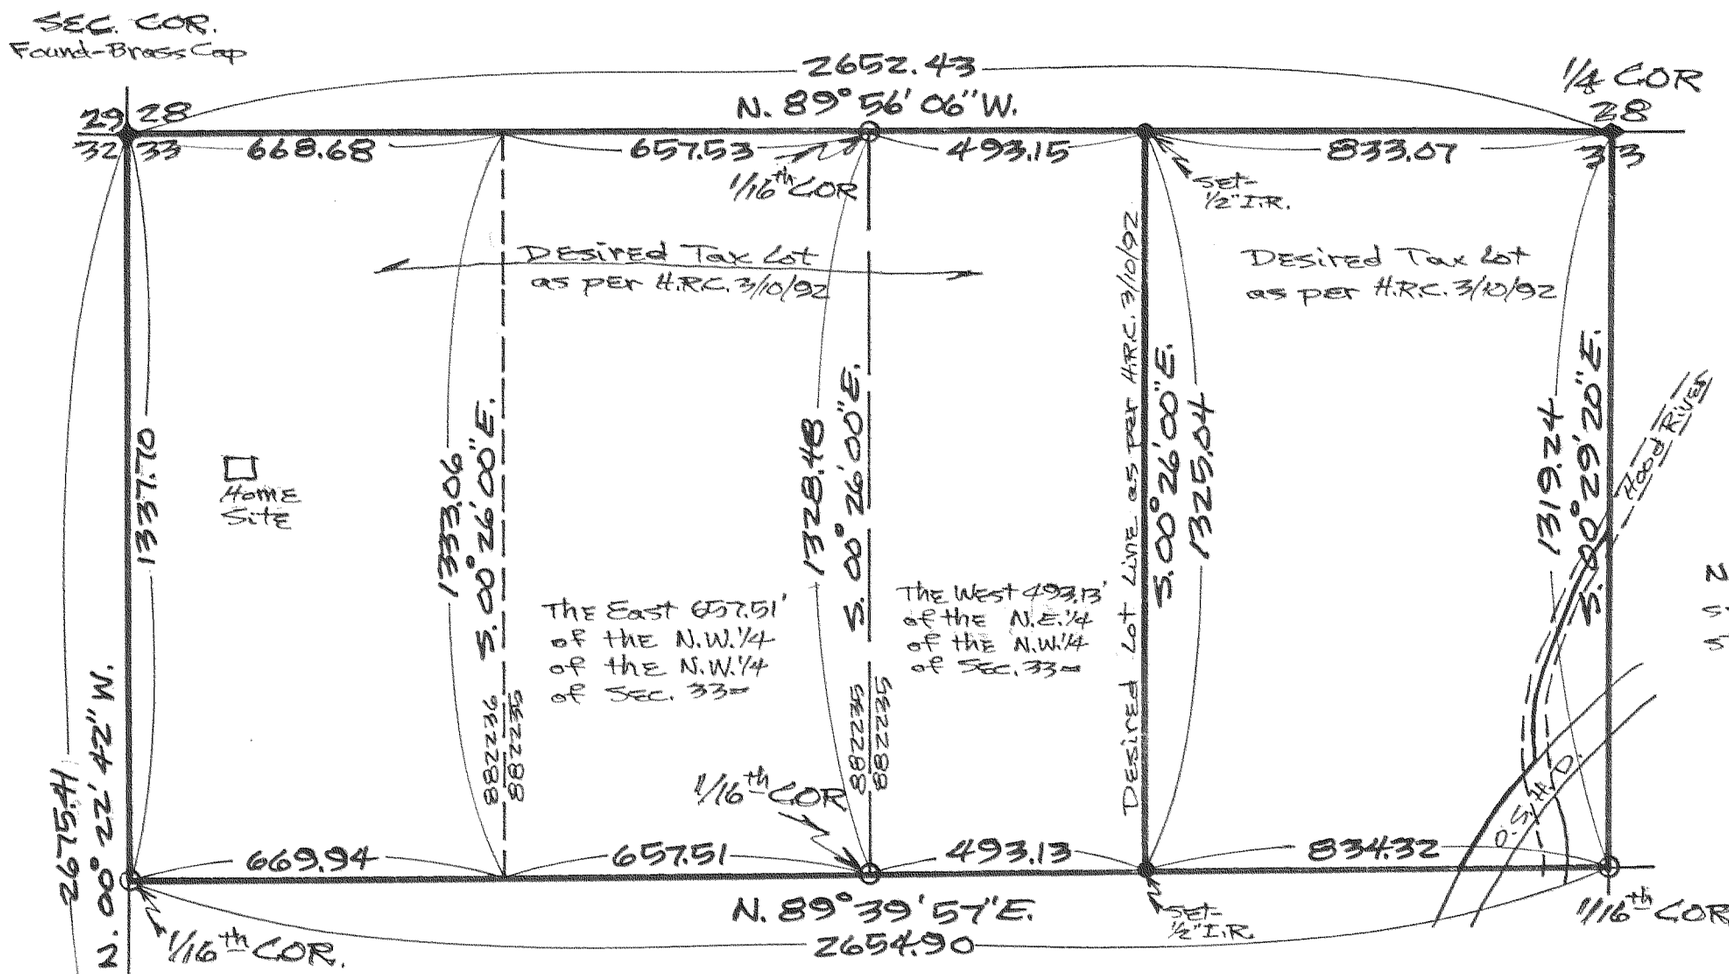

REGISTERED
PROFESSIONAL
LAND SURVEYOR
Danny L. Cron
OREGON
AUGUST 22, 1975
DANNY L. CRON
1028
April 16, 1992

NOTE: Iron rod (I.R.) monuments set have yellow, plastic cap stamped "LS 1028" affixed-

SCALE-1"=300'

Basis of Bearing and Section Control as per H.R.C. CS 7653-

NARRATIVE: The Purpose of this Survey is for the desired LOT LINE ADJUSTMENT of Tax Lots 1600, 1602, 1700, and 1701 of 1N 10 33 as per Hood River County Planning letter dated 3/10/92.

"SURVEY"

FOR- Glenn Cody

LOCATION- Desired Lot Line Adjustment located in the N.1/2 of the N.W.1/4 of Sec. 33, T. 1 N., R. 10 E., W.M.-

HOOD RIVER COUNTY, OREGON

DLC SURVEYING
DAN CRON 352-6574
5694 TROUT CREEK ROAD
PARKDALE, OREGON 97041

FILED
MAY 11, 1992
Richard G. Arndt
COUNTY SURVEYOR
DEPUTY

#92038