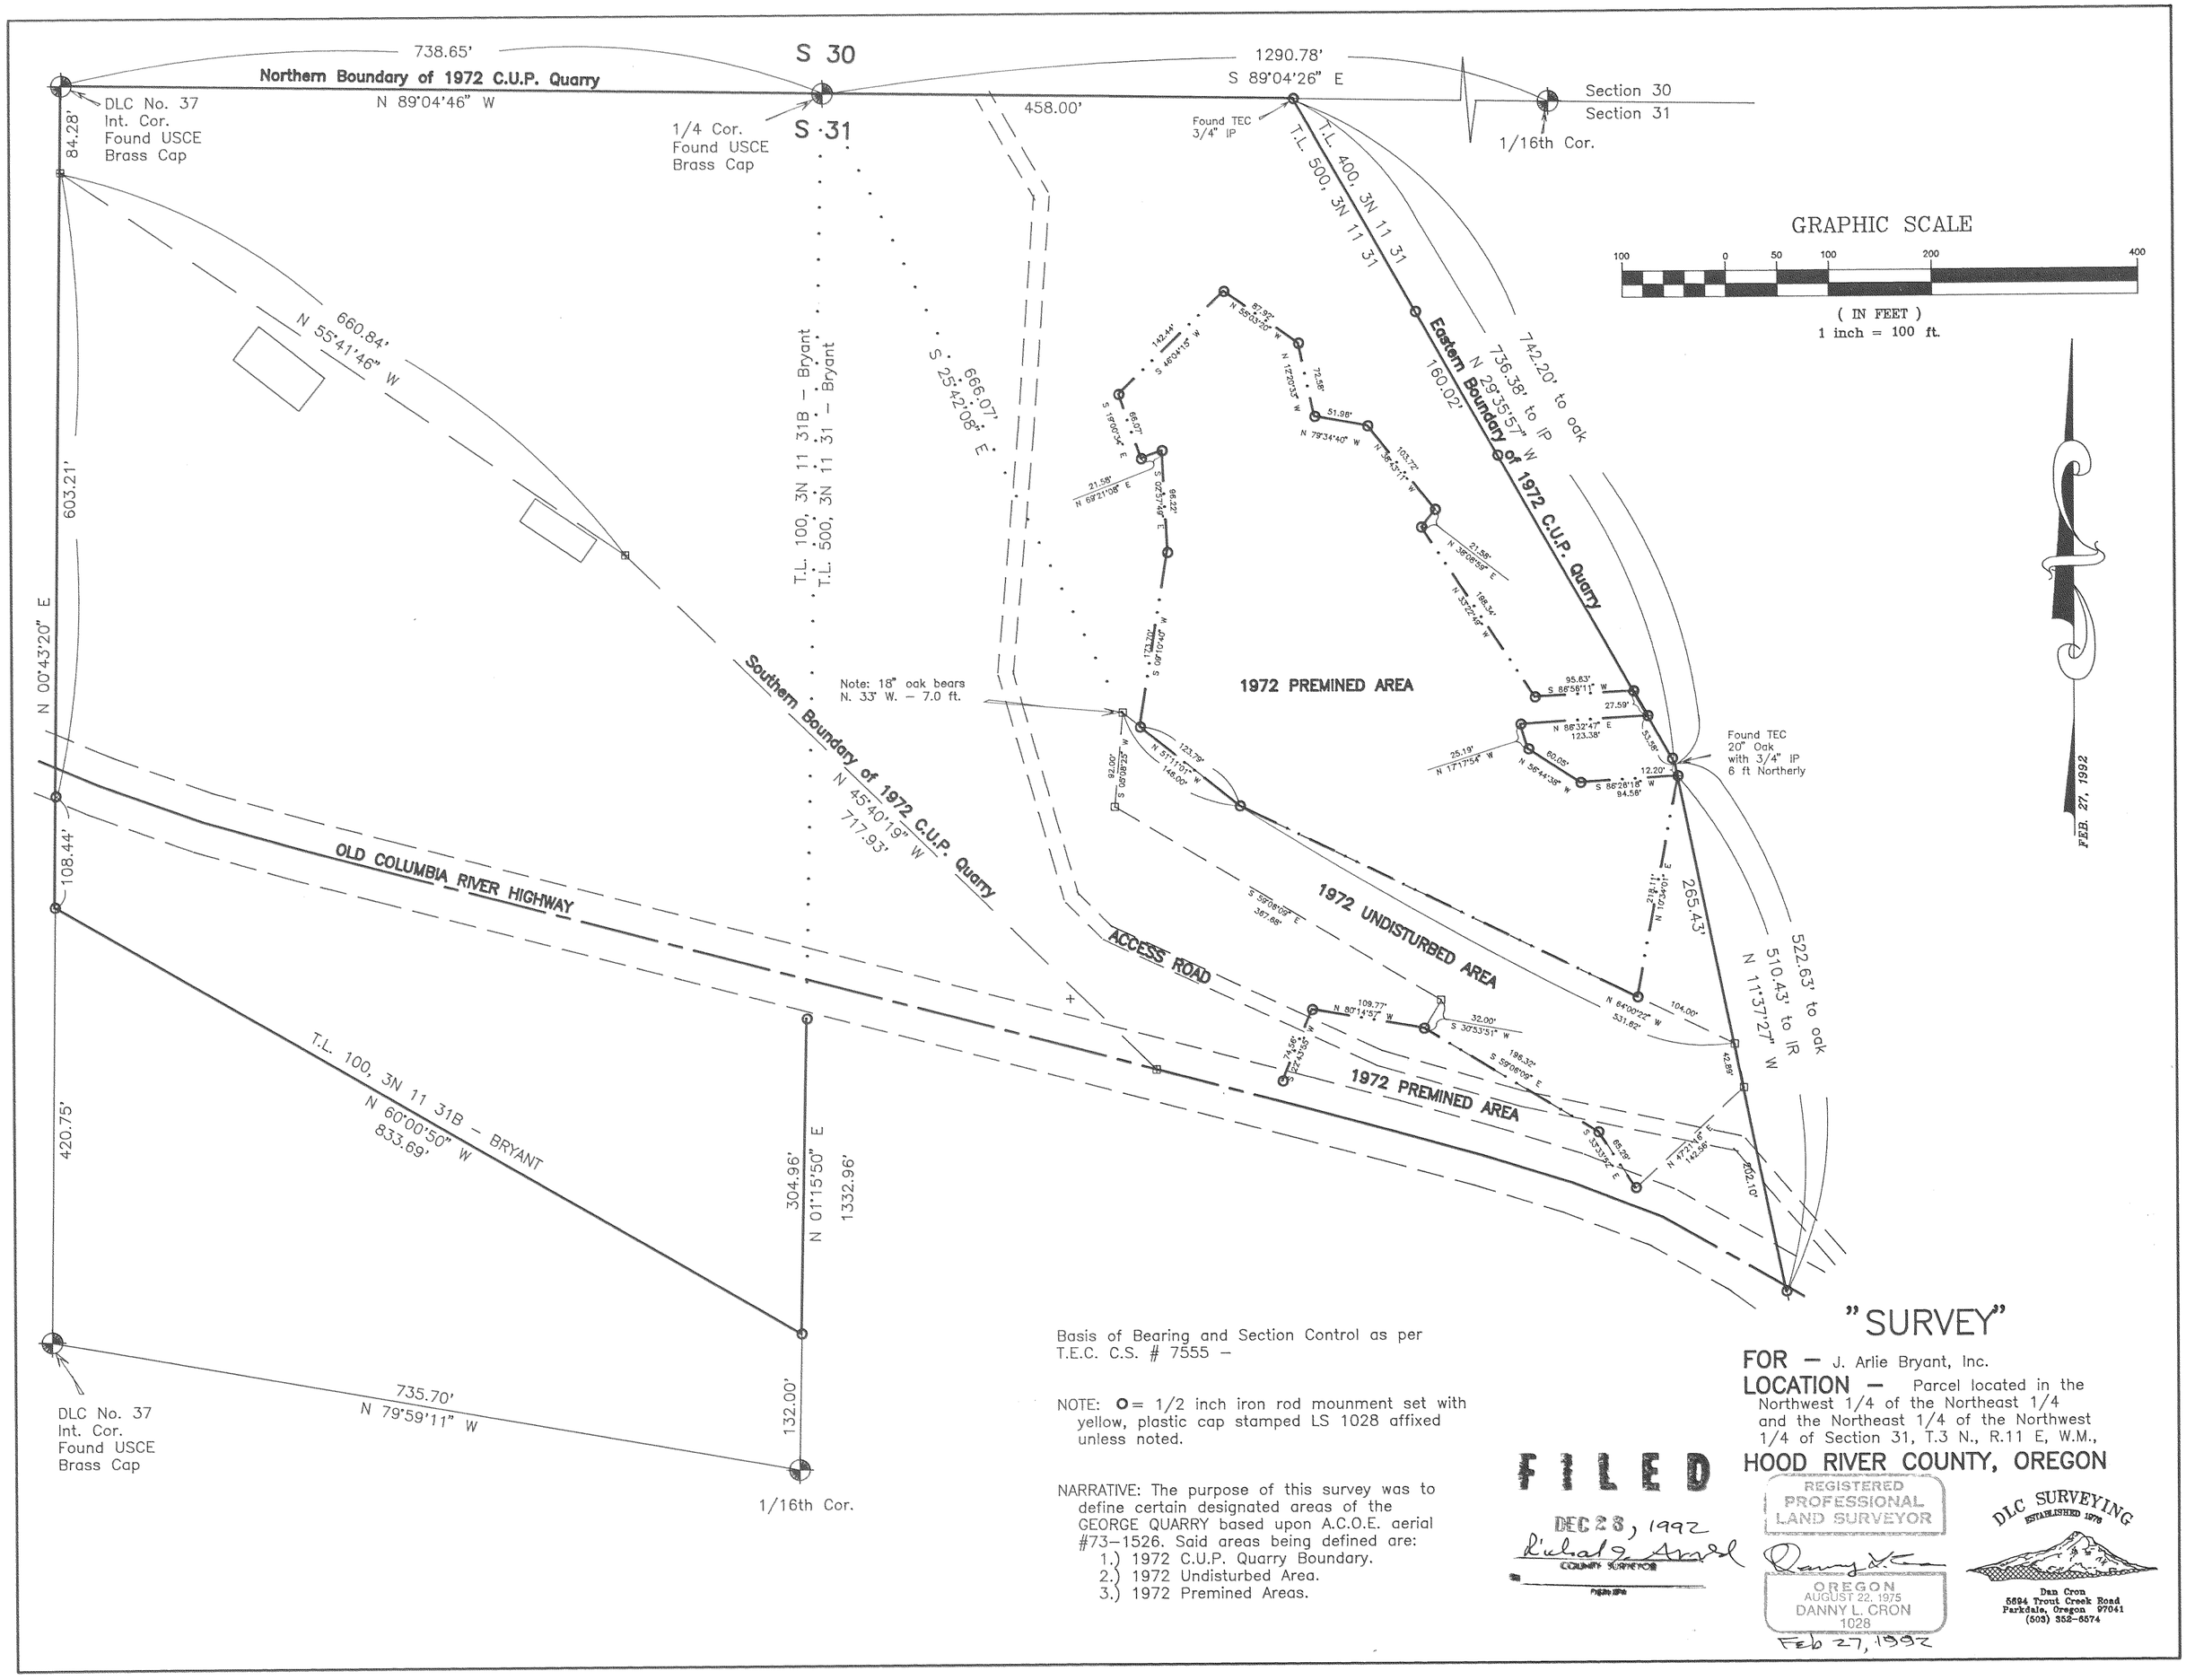

Basis of Bearing and Section Control as per T.E.C. C.S. # 7555 –

NOTE: O = 1/2 inch iron rod mounment set with yellow, plastic cap stamped LS 1028 affixed unless noted.

NARRATIVE: The purpose of this survey was to define certain designated areas of the GEORGE QUARRY based upon A.C.O.E. aerial #73–1526. Said areas being defined are:
1.) 1972 C.U.P. Quarry Boundary.
2.) 1972 Undisturbed Area.
3.) 1972 Premined Areas.

"SURVEY"

FOR – J. Arlie Bryant, Inc.

LOCATION – Parcel located in the Northwest 1/4 of the Northeast 1/4 and the Northeast 1/4 of the Northwest 1/4 of Section 31, T.3 N., R.11 E, W.M.,

HOOD RIVER COUNTY, OREGON

FILED
DEC 28, 1992
Richard G. Arnold
COUNTY SURVEYOR

REGISTERED PROFESSIONAL LAND SURVEYOR
OREGON
AUGUST 22, 1975
DANNY L. CRON
1028
Feb 27, 1992

DLC SURVEYING
ESTABLISHED 1976

Dan Cron
5694 Trout Creek Road
Parkdale, Oregon 97041
(503) 352-6574

BRYAN292.DWG

92107