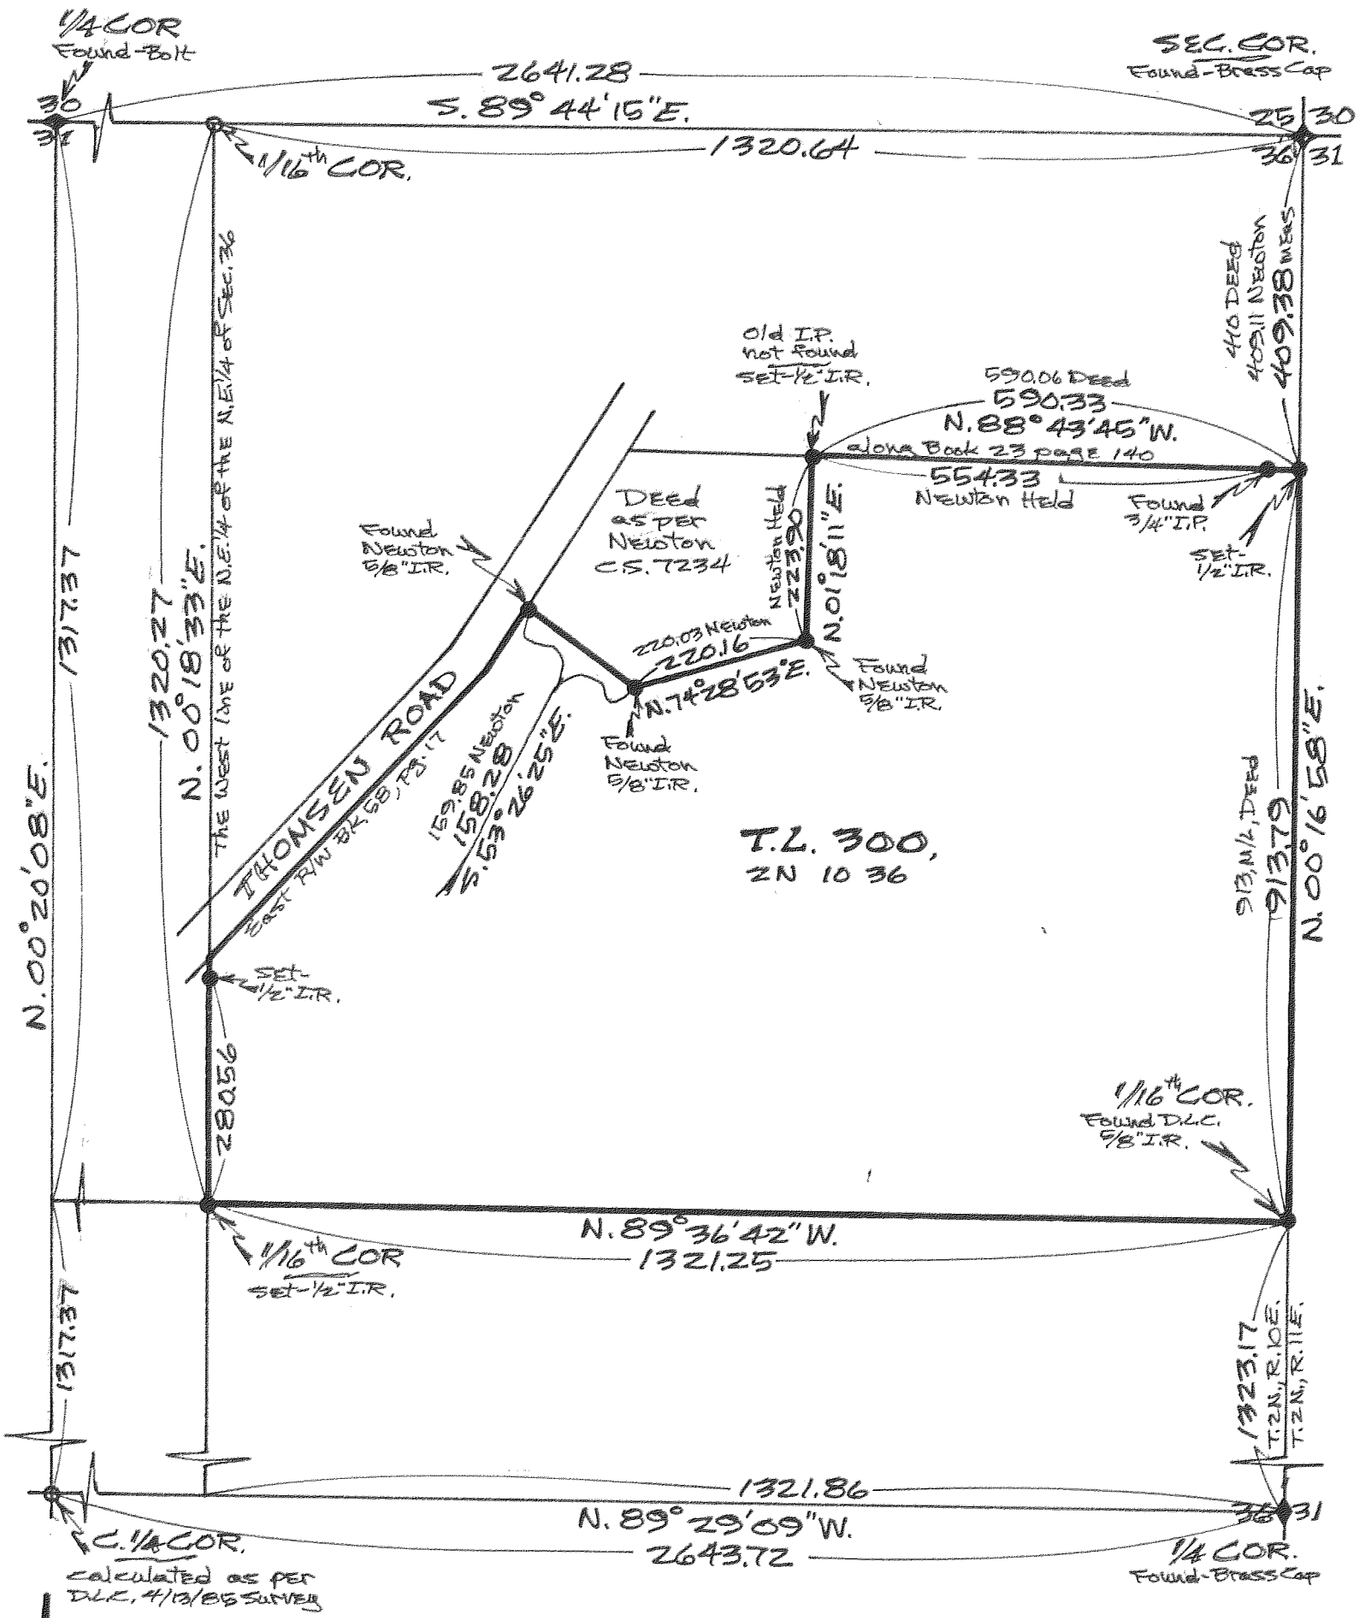

REGISTERED PROFESSIONAL LAND SURVEYOR

OREGON
AUGUST 22, 1975
DANNY L. CRON
1028

March 15, 1993

"SURVEY"

FOR- Thomas Sawyer

LOCATION- Parcel located in the N.E.1/4 of the N.E.1/4 of Sec. 36, T. 2N., R. 10E., W.M.-

HOOD RIVER COUNTY, OREGON

SCALE-1"=200'

Basis of Bearing and Section control as per D.L.C. 4/13/85 Survey-

NOTE: Iron rod (I.R.) monuments set have yellow, plastic cap stamped "L.S. 1028" affixed-

NARRATIVE: The Purpose of this survey was to locate T.L. 300 of 2N 10 36 as shown-

DLC SURVEYING
DAN CRON 352-6574
5694 TROUT CREEK ROAD
PARKDALE, OREGON 97041

FILED

MAY 11, 1993

County Surveyor

Deputy

93018