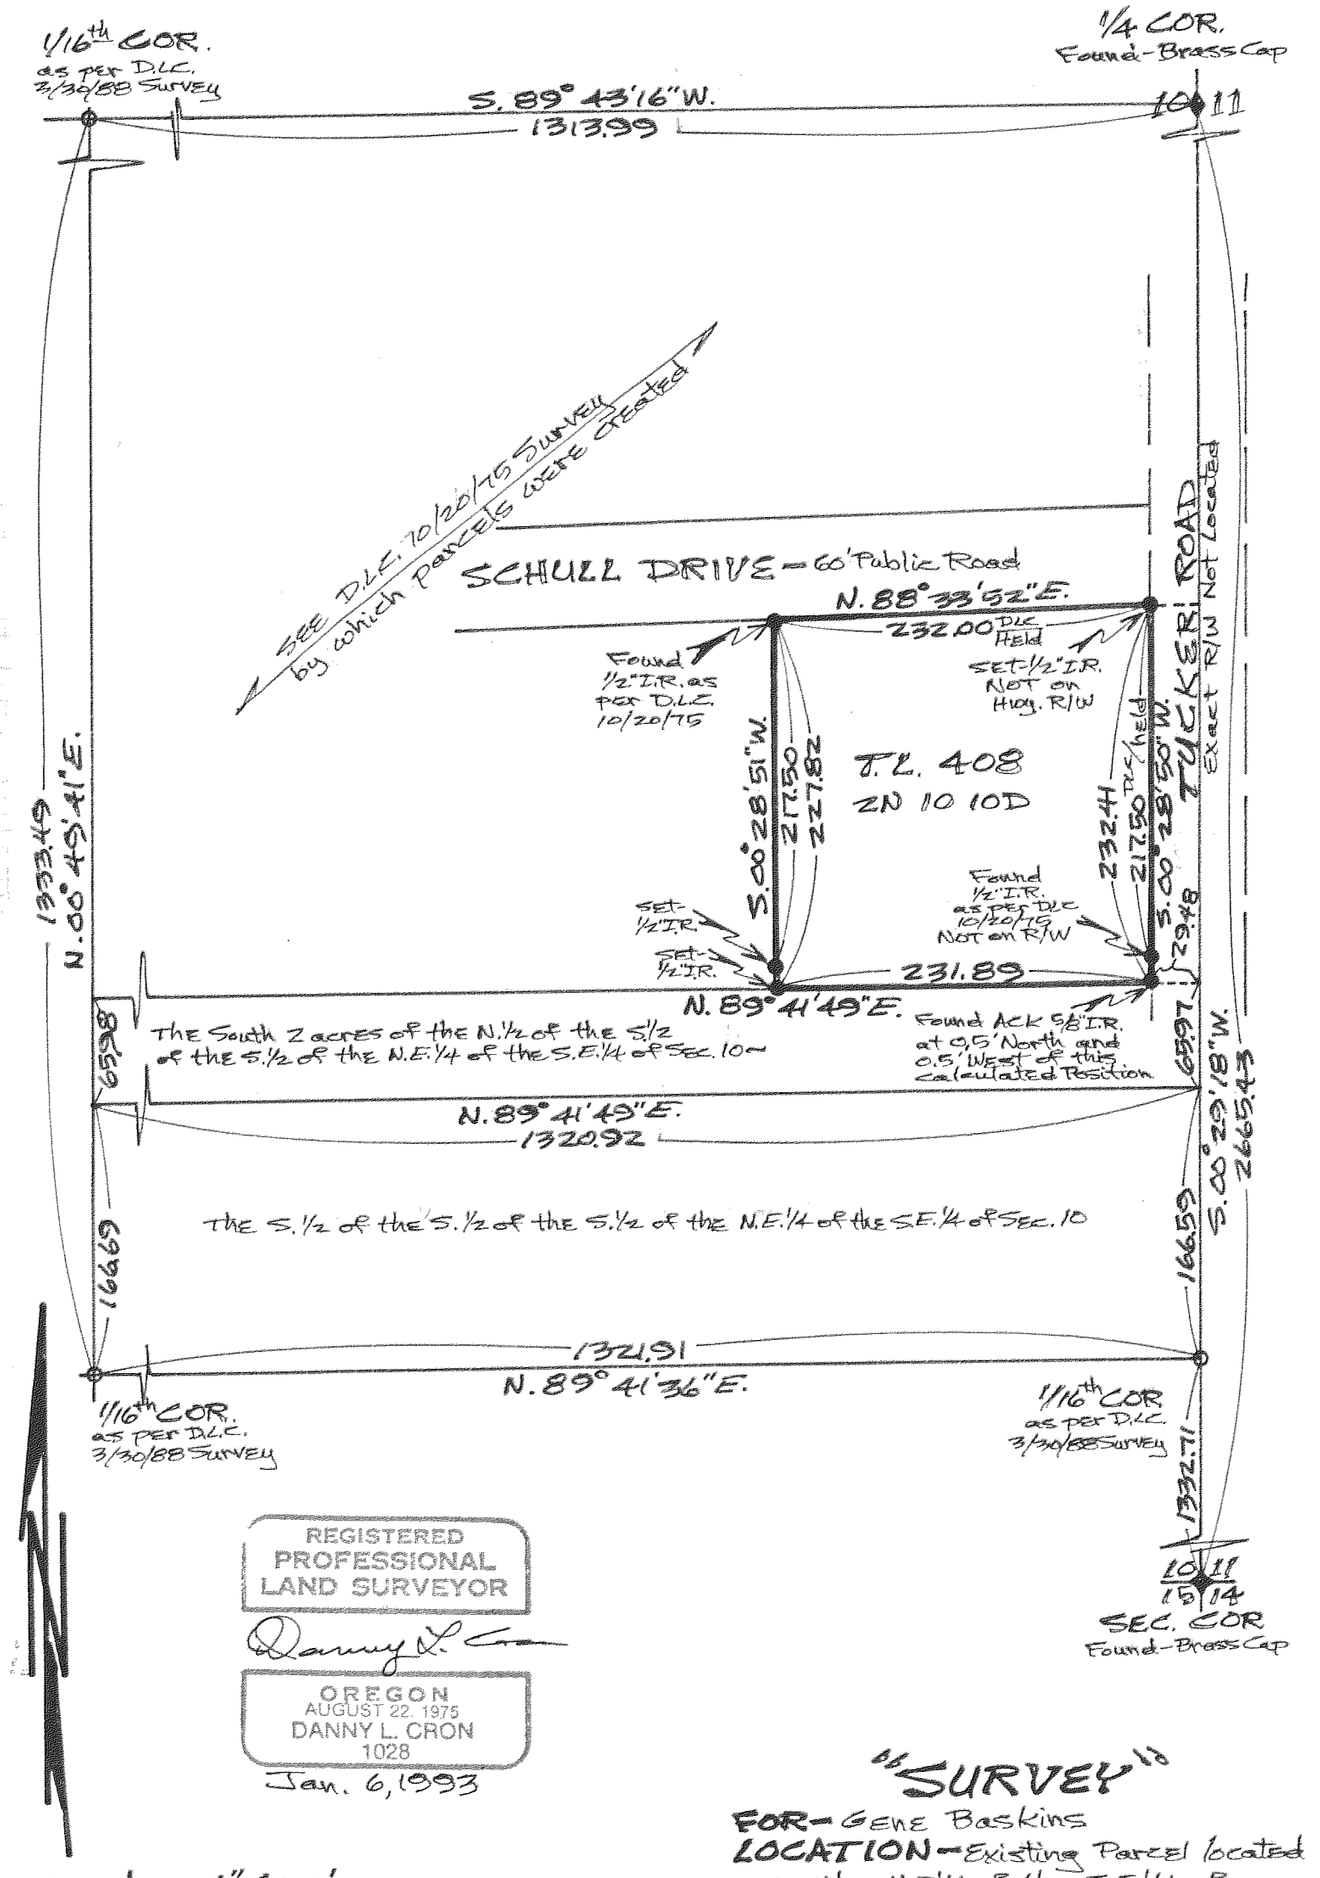

REGISTERED
PROFESSIONAL
LAND SURVEYOR

Danny L. Cron

OREGON
AUGUST 22, 1975
DANNY L. CRON
1028

Jan. 6, 1993

"SURVEY"

FOR - Gene Baskins

LOCATION - Existing Parcel located in the N.E.1/4 of the S.E.1/4 of Section 10, T.2 N., R.10 E., W.M. -

HOOD RIVER COUNTY, OREGON

scale - 1" = 100'

Basis of Bearing as per D.L.C. 3/30/88 Survey.

NOTE: Iron rod (I.R.) monuments set have yellow, plastic cap stamped "LS 1028" affixed -

NARRATIVE: The Purpose of this Survey was to locate existing T.L. 408 of 2N 10 10D -

DLC SURVEYING
DAN CRON 352-6574
5694 TROUT CREEK ROAD
PARKDALE, OREGON 97041

FILED

MAY 11, 1993

Richard G. Ansell
COUNTY SURVEYOR

93020