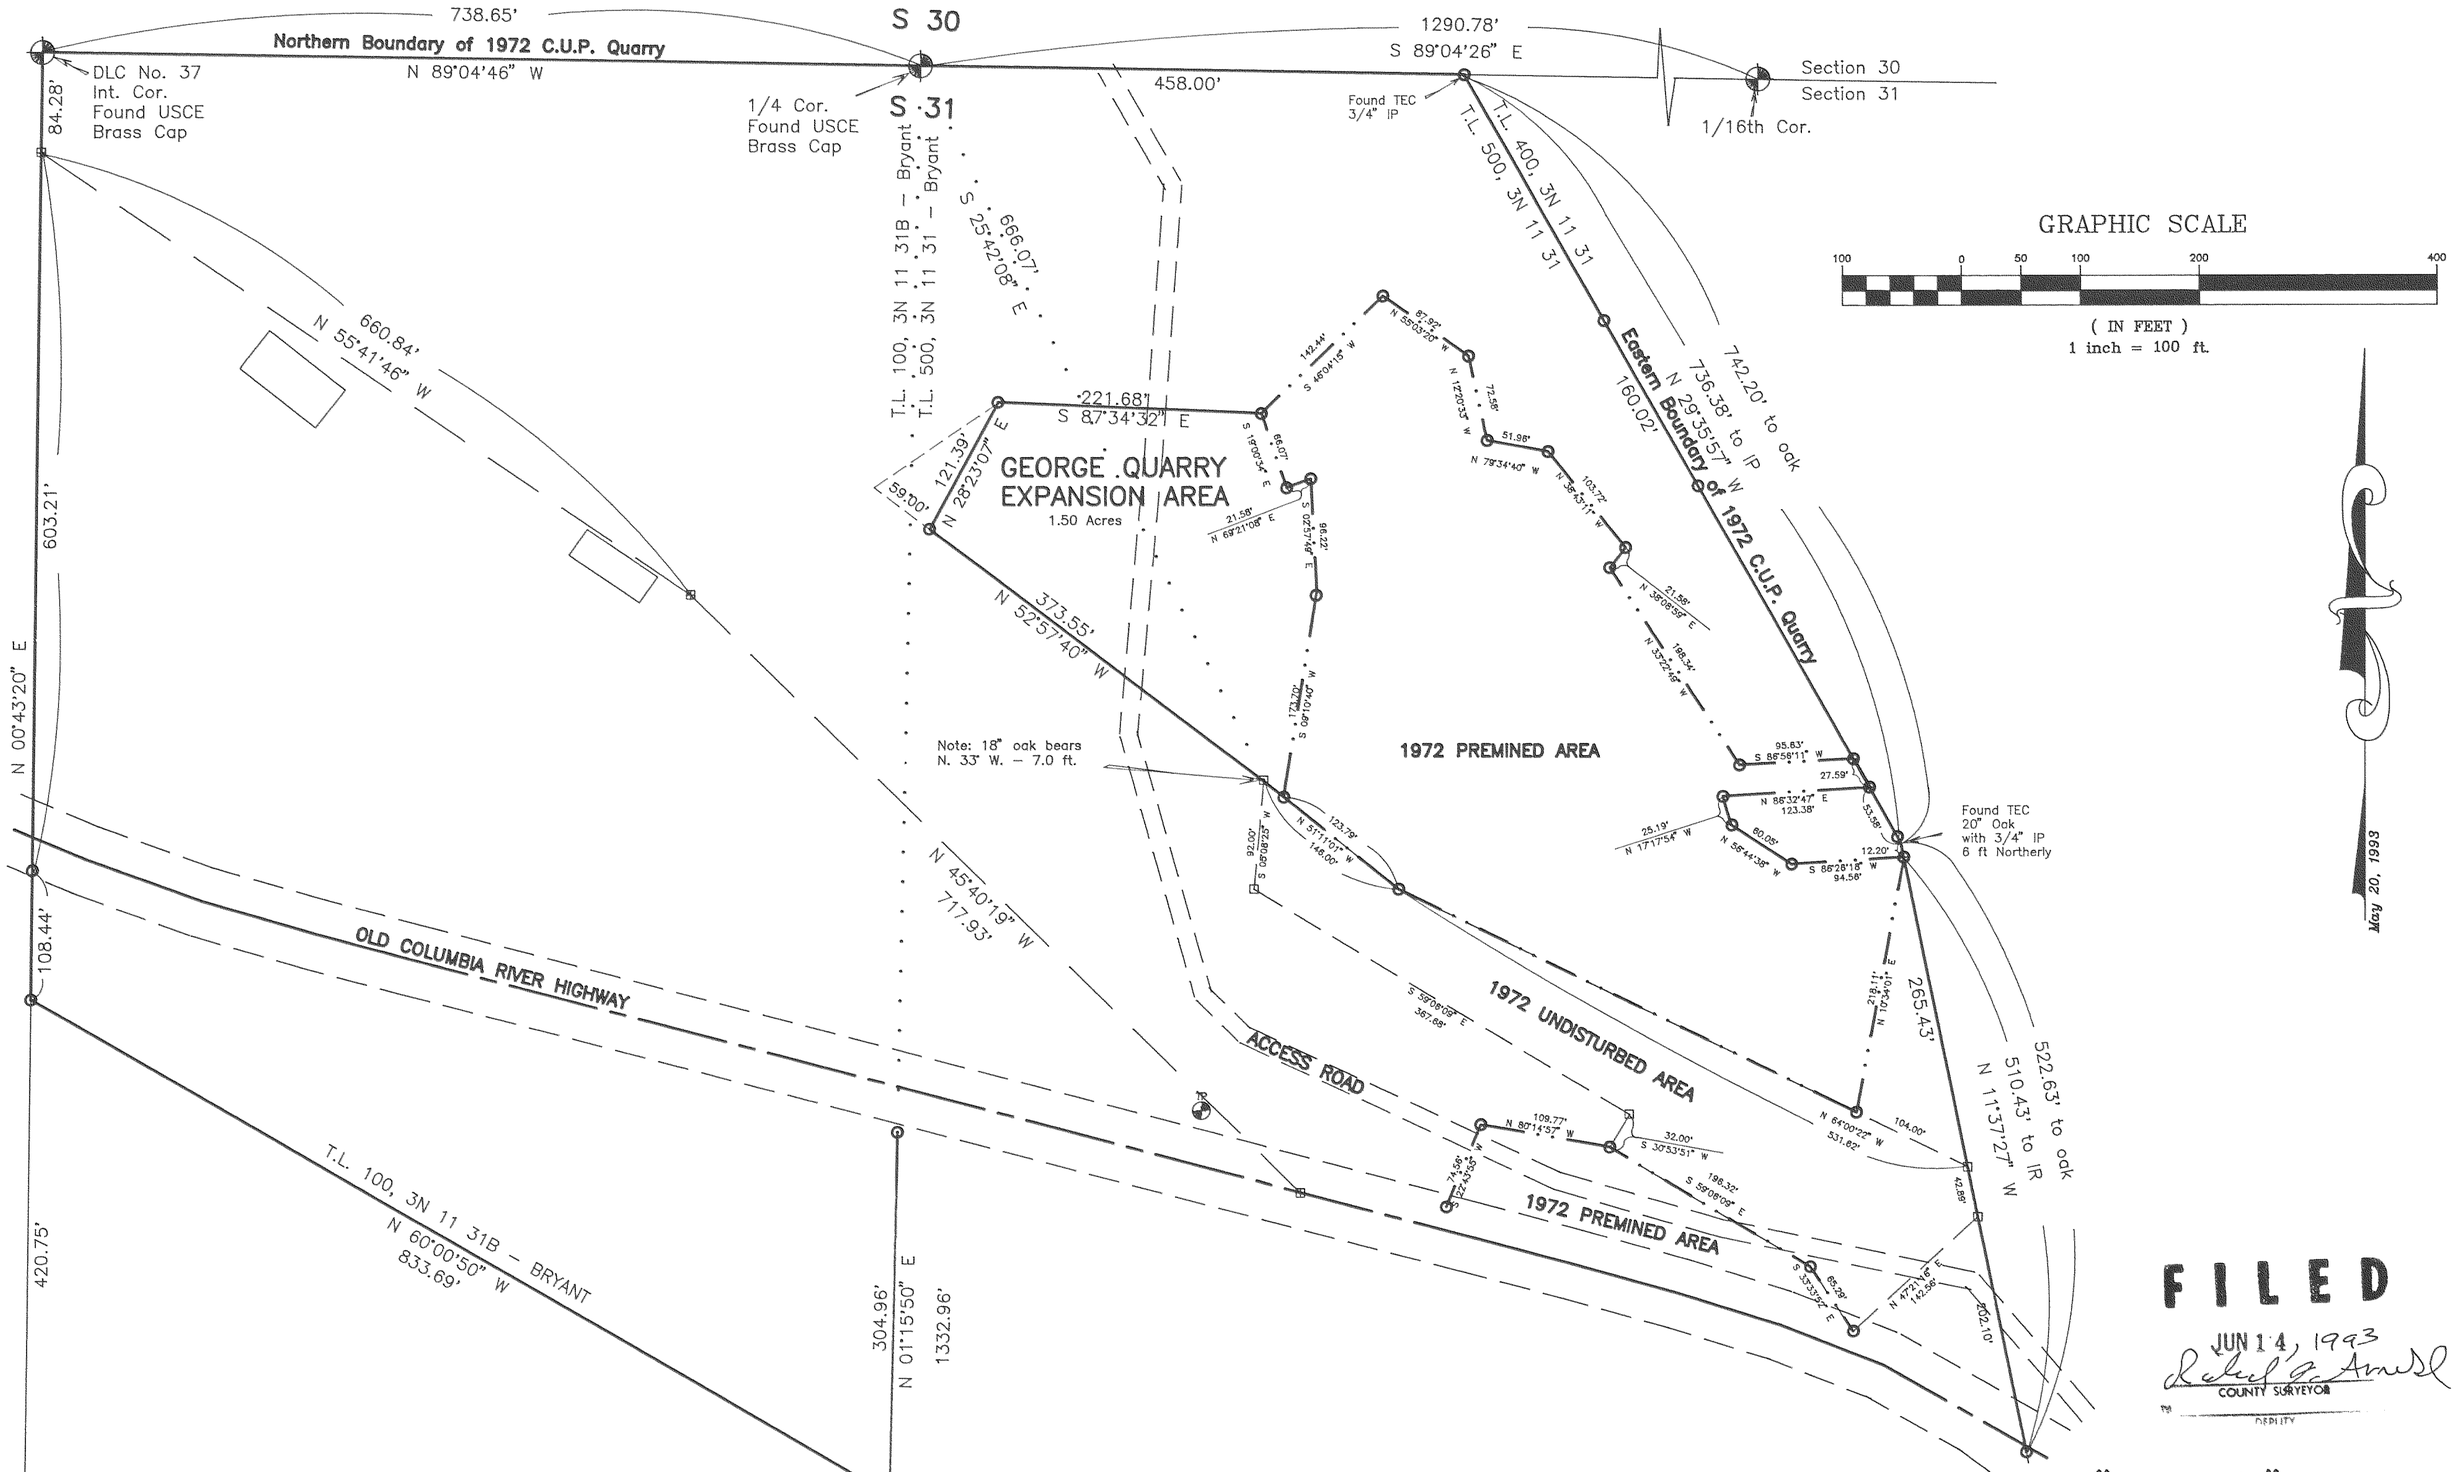

Basis of Bearing and Section Control as per T.E.C. C.S. # 7555 –

NOTE: O = 1/2 inch iron rod mounment set with yellow, plastic cap stamped LS 1028 affixed unless noted.

NARRATIVE: The purpose of this survey was to define certain designated areas of the GEORGE QUARRY based upon A.C.O.E. aerial #73–1526. Said areas being defined are:

1.) 1972 C.U.P. Quarry Boundary.
2.) 1972 Undisturbed Area.
3.) 1972 Premined Areas.
4.) Expansion Area.

REGISTERED
PROFESSIONAL
LAND SURVEYOR
OREGON
AUGUST 22, 1975
DANNY L. CRON
1028
May 20, 1993

FILED
JUN 14, 1993
COUNTY SURVEYOR
DEPUTY

"SURVEY"

FOR – J. Arlie Bryant, Inc.

LOCATION – Parcel located in the Northwest 1/4 of the Northeast 1/4 and the Northeast 1/4 of the Northwest 1/4 of Section 31, T.3 N., R.11 E, W.M.,

HOOD RIVER COUNTY, OREGON

DLC SURVEYING
ESTABLISHED 1976
Dan Cron
5694 Trout Creek Road
Parkdale, Oregon 97041
(503) 352-6574

BRYAN292.DWG
BRYAN393.DWG
BRYAN593.DWG

93043