SURVEY IN
SW 1/4, SEC 3, AND NE 1/4, SEC 10, T 2 N, R 10 E, WM
COUNTY OF HOOD RIVER, STATE OF OREGON

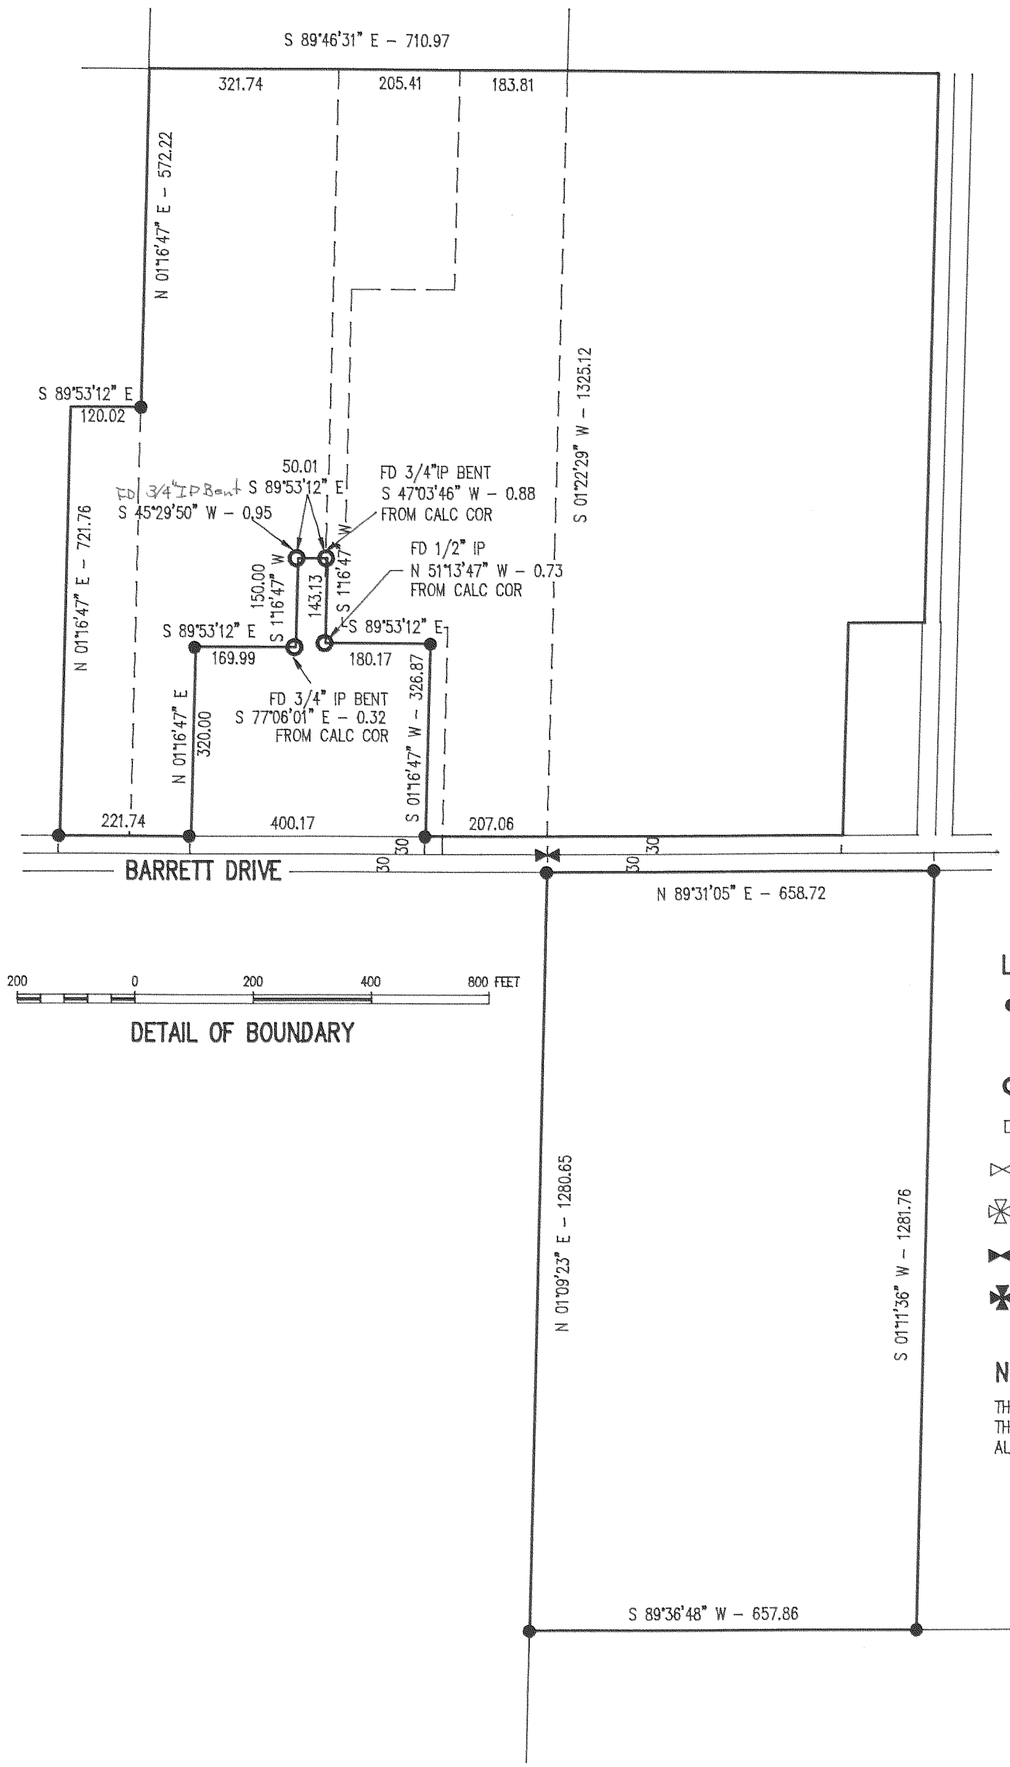

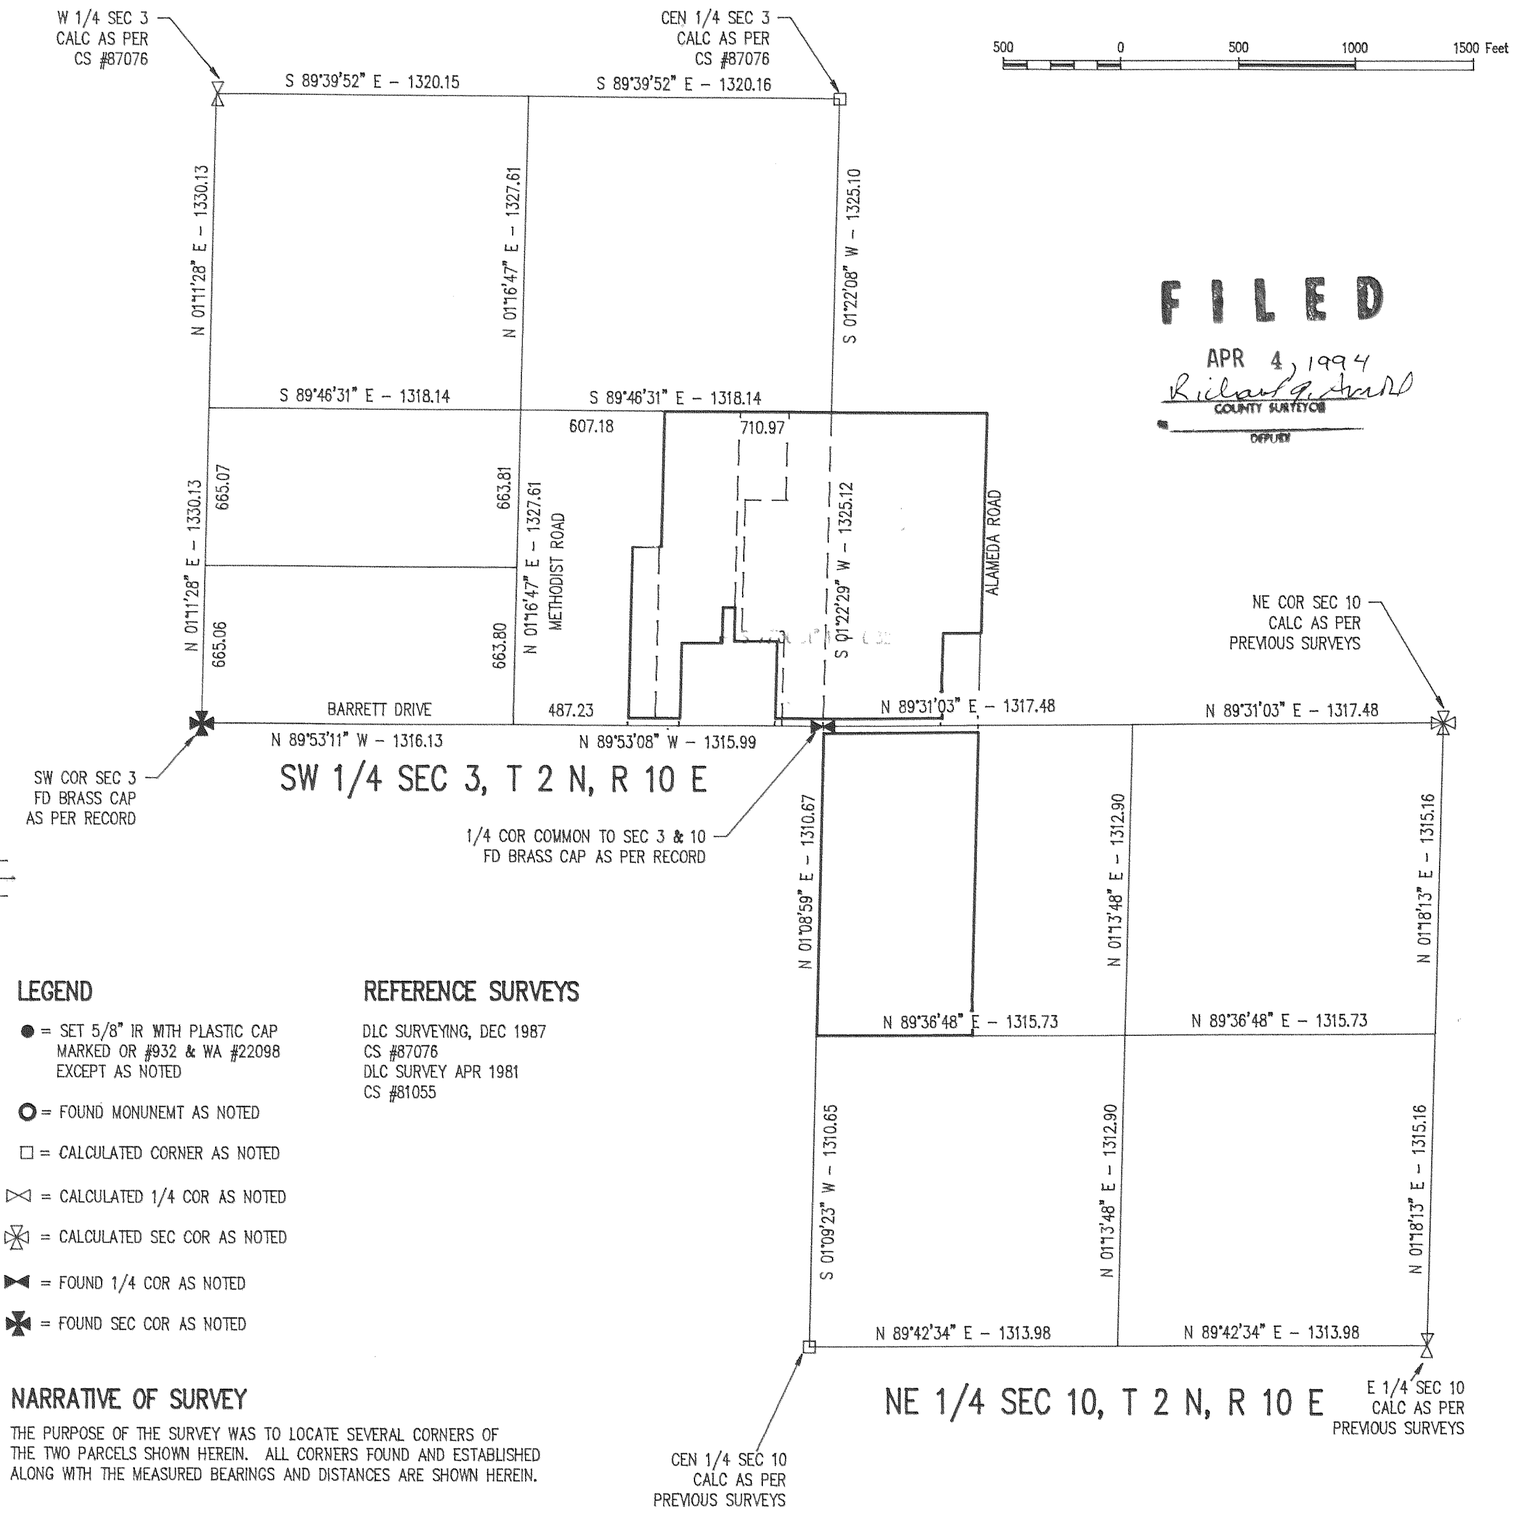

FILED
APR 4, 1994
Richard G. Ward
COUNTY SURVEYOR
DEPUTY

LEGEND

- ● = SET 5/8" IR WITH PLASTIC CAP MARKED OR #932 & WA #22098 EXCEPT AS NOTED
- ○ = FOUND MONUNEMT AS NOTED
- □ = CALCULATED CORNER AS NOTED
- ⋈ = CALCULATED 1/4 COR AS NOTED
- ✠ = CALCULATED SEC COR AS NOTED
- ⋈ = FOUND 1/4 COR AS NOTED
- ✠ = FOUND SEC COR AS NOTED

REFERENCE SURVEYS

DLC SURVEYING, DEC 1987
CS #87076
DLC SURVEY APR 1981
CS #81055

NARRATIVE OF SURVEY

THE PURPOSE OF THE SURVEY WAS TO LOCATE SEVERAL CORNERS OF THE TWO PARCELS SHOWN HEREIN. ALL CORNERS FOUND AND ESTABLISHED ALONG WITH THE MEASURED BEARINGS AND DISTANCES ARE SHOWN HEREIN.

SURVEY FOR
PAUL STIEKEMA

REGISTERED
PROFESSIONAL
LAND SURVEYOR
OREGON
JULY 17, 1970
ANTHONY C. KLEIN
932

Revised March 1994

Klein & Assoc.
LAND SURVEYING
1109 Country Club Road
Hood River, Oregon 97031
Tele: (503)386-3322

DATE SURVEYED: FEB 1994
JOB NO.: 94001

94022