#94030

FILED

APR 20, 1994
Wasco County Surveyor
(DOMESTIC WATER LINE)

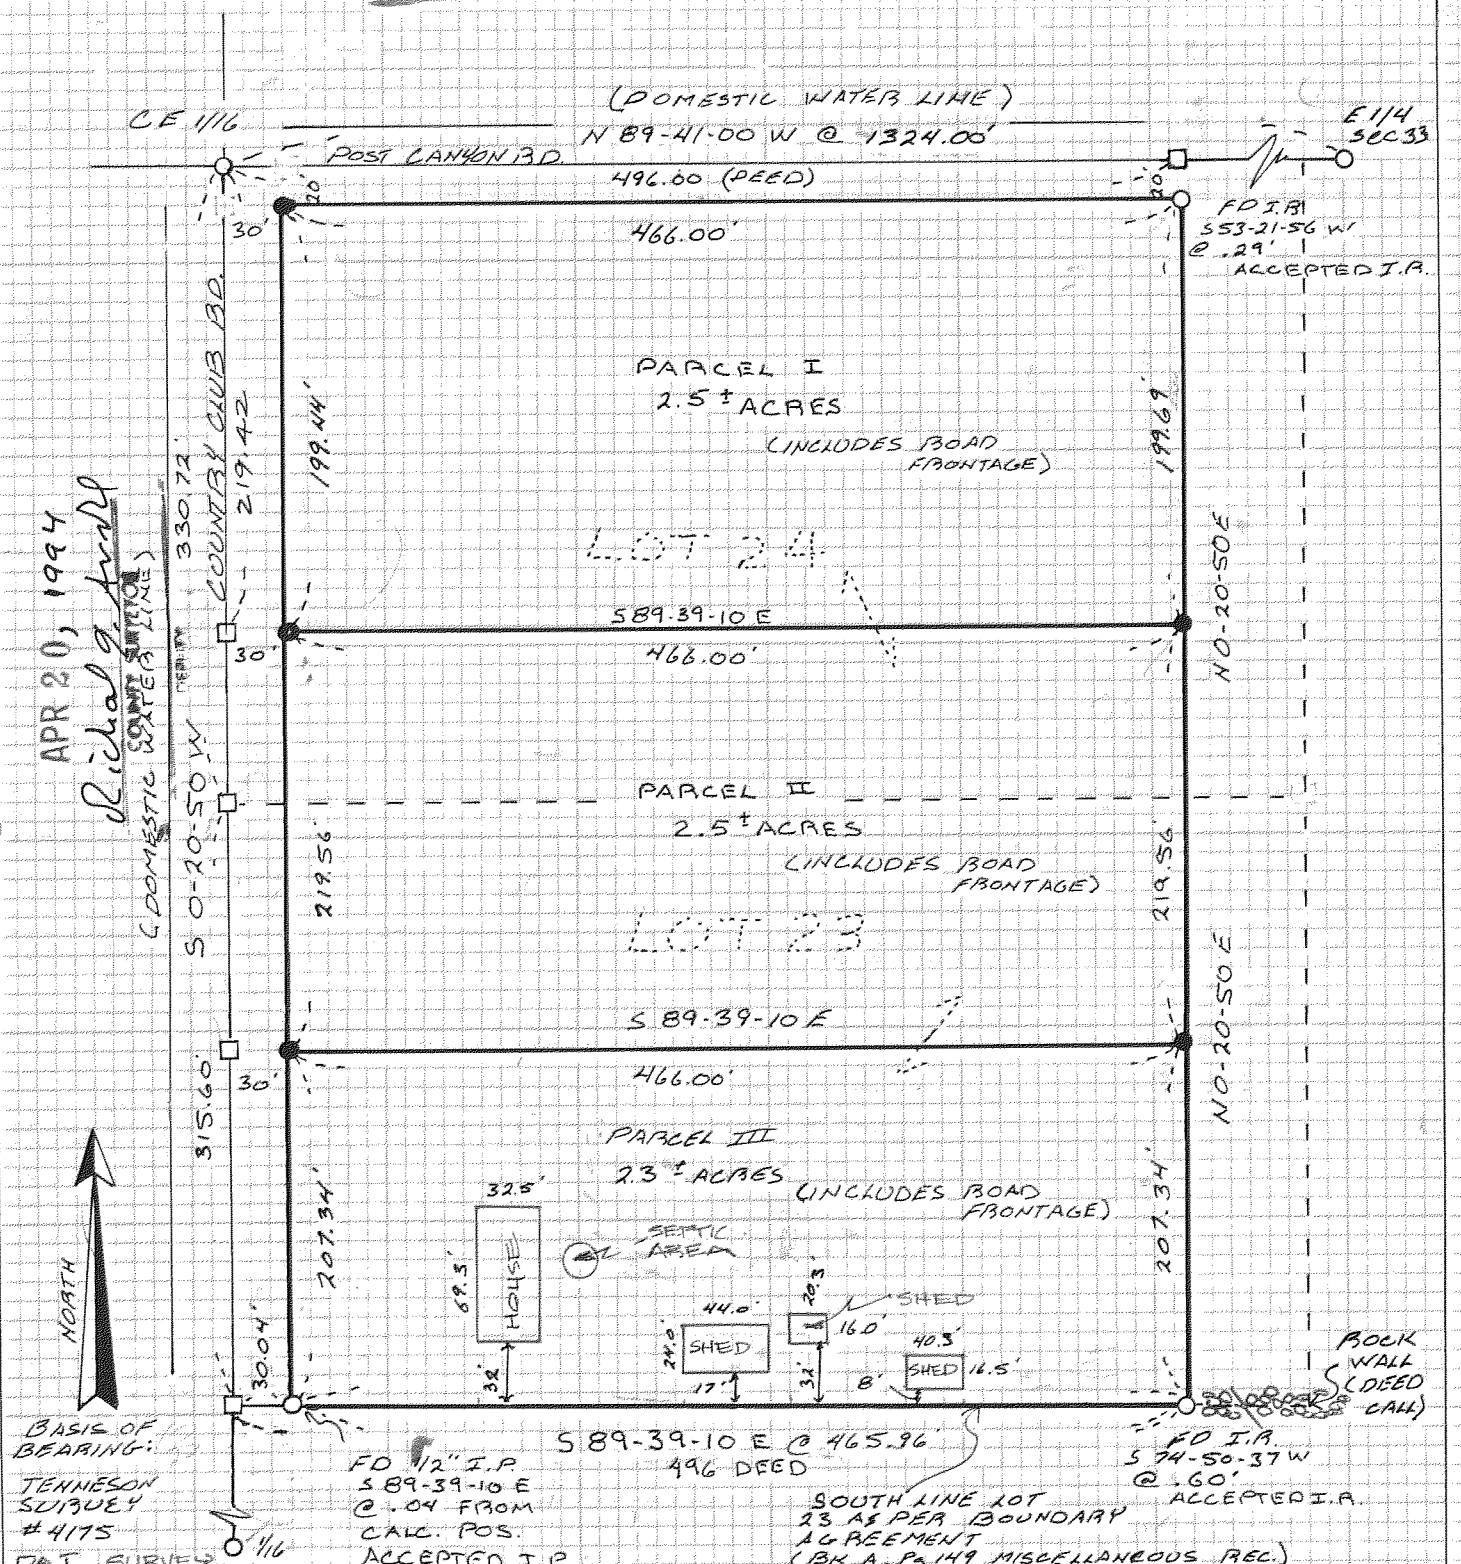

BASIS OF BEARING:
TENNESON SURVEY #4175
DAI SURVEY #11272

1/16

REGISTERED PROFESSIONAL LAND SURVEYOR
Floyd Gaylord
OREGON
JULY 13, 1972
ROY F. GAYLORD

NARRATIVE
FENCES ON WEST, SOUTH & EAST LINES

LEGEND
- □ CALC., NOT SET
- ● SET 5/8" x 30" I.R.
- ○ FD. MON. OF REC.

MINOR PARTITION
FOR
RALPH CLAFLIN (OWNER)

701 COUNTRY CLUB RD.
HOOD RIVER ORE. 97031

SURVEY LOCATION & DESCRIPTION
THE WEST 496 FEET OF LOTS 23 & 24, TOWN OF BELMONT
S.E. 1/4 SEC. 33, T.3N., R.10E. W.M.

REVISED 4-6-1983

TERRA SURVEYING
DATE: 3/83
SCALE: 1" = 100'
PROJ. # 8312
P.O. BOX 617
HOOD RIVER ORE. 97031
(503) 386-4531