PARTITION IN
SE 1/4, SEC 2, T 2 N, R 10 E, WM
COUNTY OF HOOD RIVER, STATE OF OREGON

0 100 200 300
SCALE IN FEET

BASIS OF BEARING
LINE BETWEEN SW PROP COR AND THE NE PROP COR AS PER CS #81082

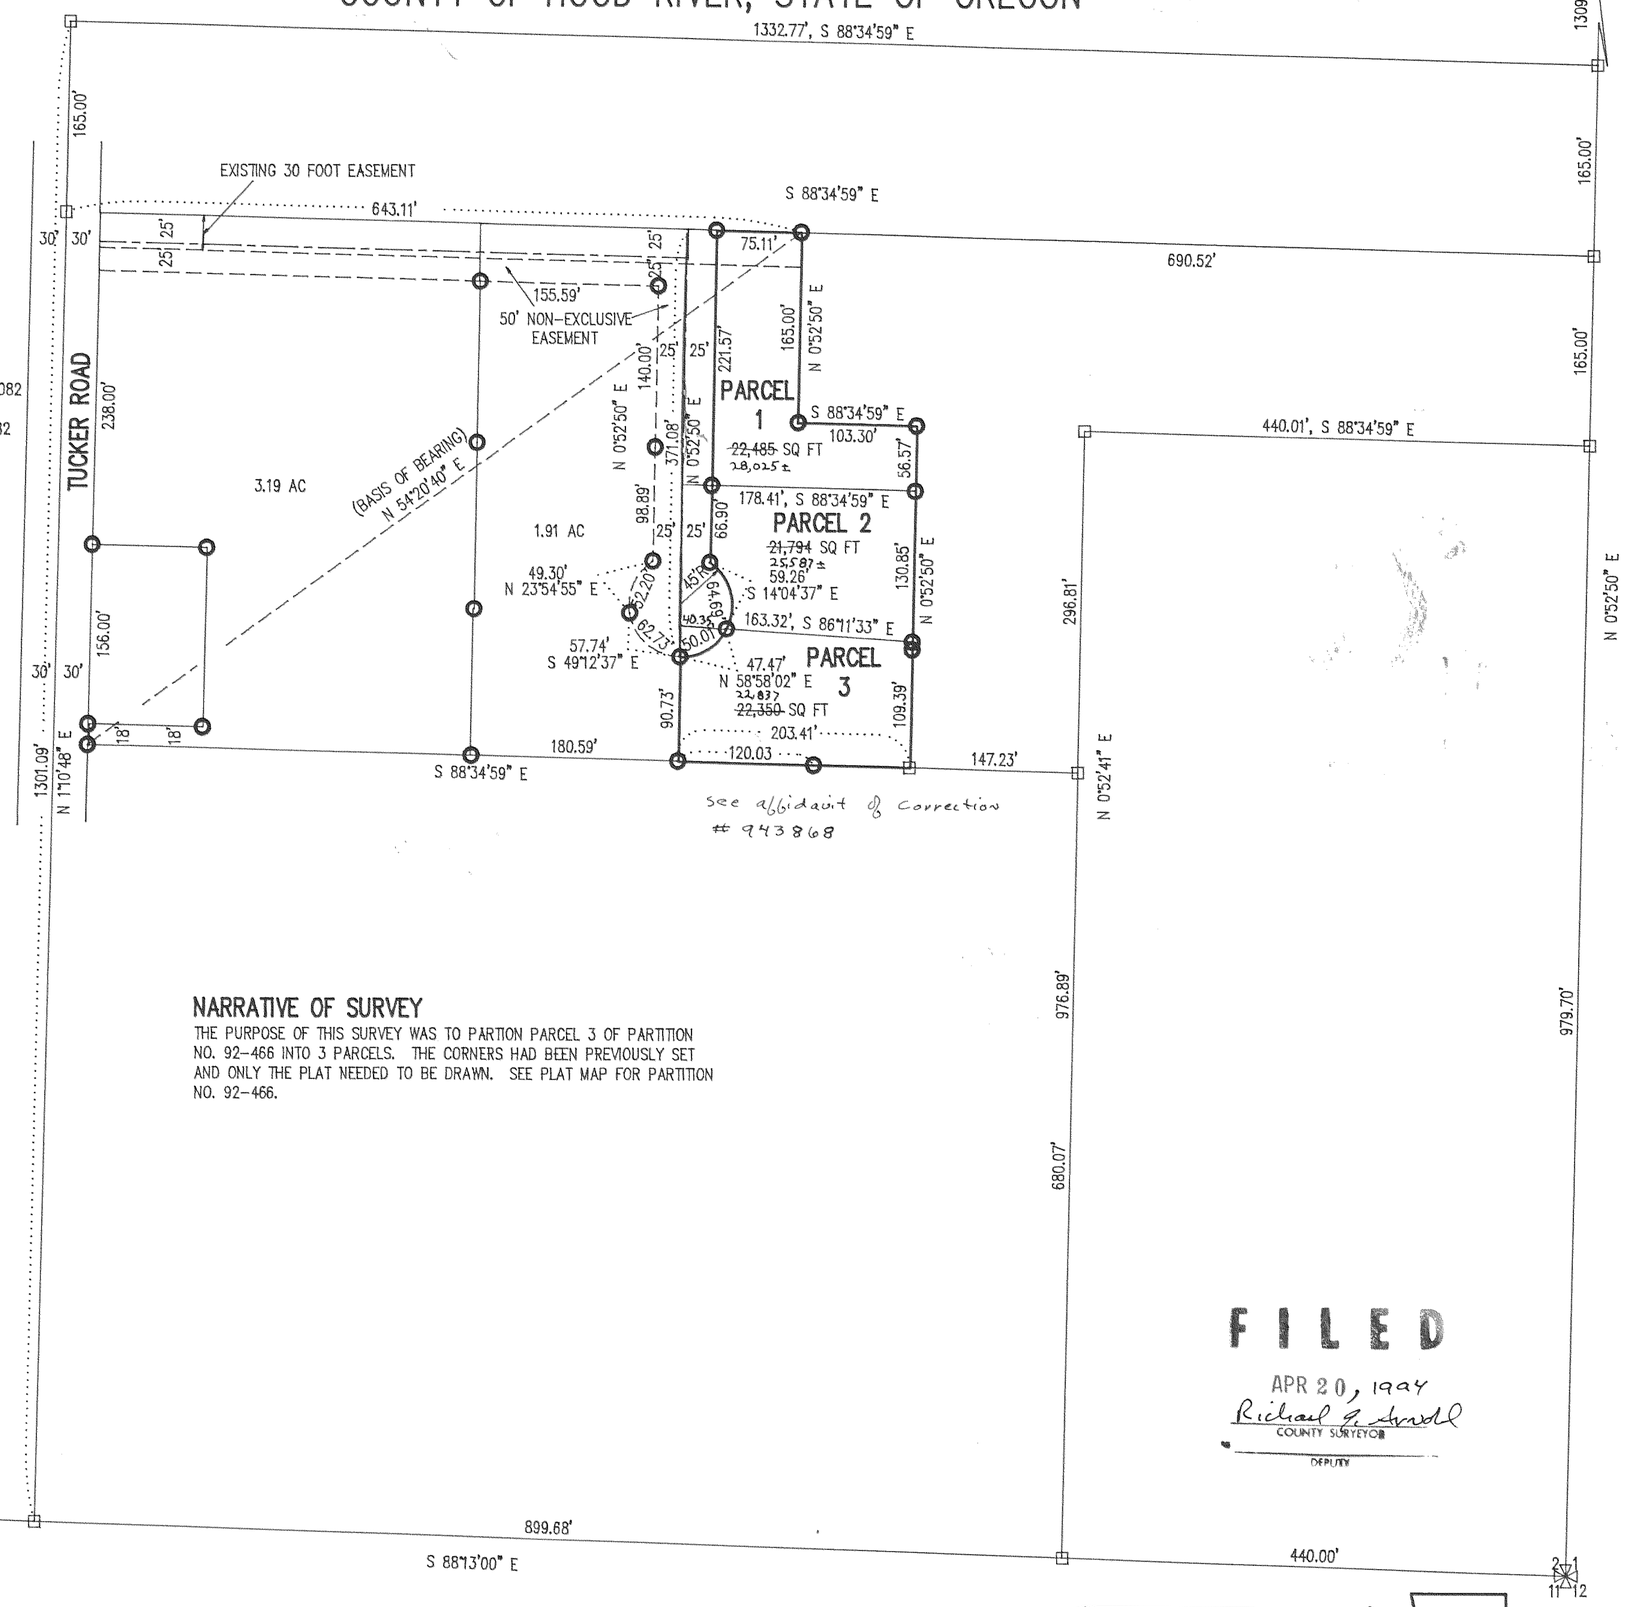

see affidavit of Correction #943868

LEGEND

- = SET 5/8" IR WITH PLASTIC CAP MARKED OR #932 & WA #22098 EXCEPT AS NOTED
- = FOUND 1/2" IRON ROD AS PER CS #81082
- = CALCULATED CORNER AS PER CS #81082
- = CALCULATED 1/4 COR AS NOTED
- = CALCULATED SEC COR AS NOTED
- = FOUND 1/4 COR AS NOTED
- = FOUND SEC COR AS NOTED

REFERENCE SURVEYS

SURVEY BY DLC SURVEYING, AUG 1981
CS #81082

NARRATIVE OF SURVEY

THE PURPOSE OF THIS SURVEY WAS TO PARTION PARCEL 3 OF PARTITION NO. 92-466 INTO 3 PARCELS. THE CORNERS HAD BEEN PREVIOUSLY SET AND ONLY THE PLAT NEEDED TO BE DRAWN. SEE PLAT MAP FOR PARTITION NO. 92-466.

FILED
APR 20, 1994
Richard G. Arnold
COUNTY SURVEYOR
DEPUTY

APR 8 1994

Certified to be a true and correct copy of the ORIGINAL. Dept. of Records & Assessment by D. Focum, Deputy

PARTITION FOR UNITED PENTECOSTAL CHURCH OF HOOD RIVER

WATER RIGHT STATEMENT
WATER RIGHTS ARE SUBJECT SUBJECT TO THE STATATORY POWERS OF FARMERS IRRIGATION DISTRICT AND ICE FOUNTAIN WATER DISTRICT. NO OTHER WATER RIGHTS EXIST.

REGISTERED PROFESSIONAL LAND SURVEYOR
OREGON JULY 17, 1970 ANTHONY C. KLEIN 932

DATE: MAR 1994
JOB NO.: 92062

Klein & Assoc.
LAND SURVEYING
1109 Country Club Road
Hood River, Oregon 97031
Tele: (503)386-3322

FILED
RECORDS AND ASSESSMENT
HOOD RIVER CO.
APR 7 9 31 AM '94

PARTITION PLAT NO. 9403

Instrument received on the 7th day of April, 1994 at 9:31 AM

Hood River County Director of Records and Assessments

SURVEYS CERTIFICATE

I, Anthony C. Klein, being first duly sworn, depose and say that I have correctly surveyed and marked with proper monuments the lands represented on this Partition Plat, the boundaries being described in Instrument No. 850914 dated May 21, 1985, Hood River County Records, to United Pentecostal Church of Hood River.

ANTHONY C. KLEIN PLS 932

ACKNOWLEDGEMENTS

We the owners of the land shown herein, hereby declare that this division of land has been made with our free consent and in accordance with our desires.

Raymond A. Sirstad 4-7-94
Raymond A. Sirstad – Pastor Date
United Pentecostal Church of Hood River

STATE OF OREGON
COUNTY OF Hood River } ss

Subscribed and sworn to before me on this 7th day of April, 1994
by Betty McC

Notary Public for the State of Oregon
My commission expires 4-12-97

APPROVALS

I hereby certify that all taxes and assessment due hereon have been fully paid as required by law.

Hood River County Director of Budget and Finance.

I hereby certify this partition was examined and approved as of this 7 day of April, 1994

Richard G. Arnold
Hood River County Surveyor

I hereby certify this partition was examined and approved as of this 7th day of April, 1994 Minor Part. #94-008

Ron Thomas Wiley for
Hood River County Planning Director

#94032