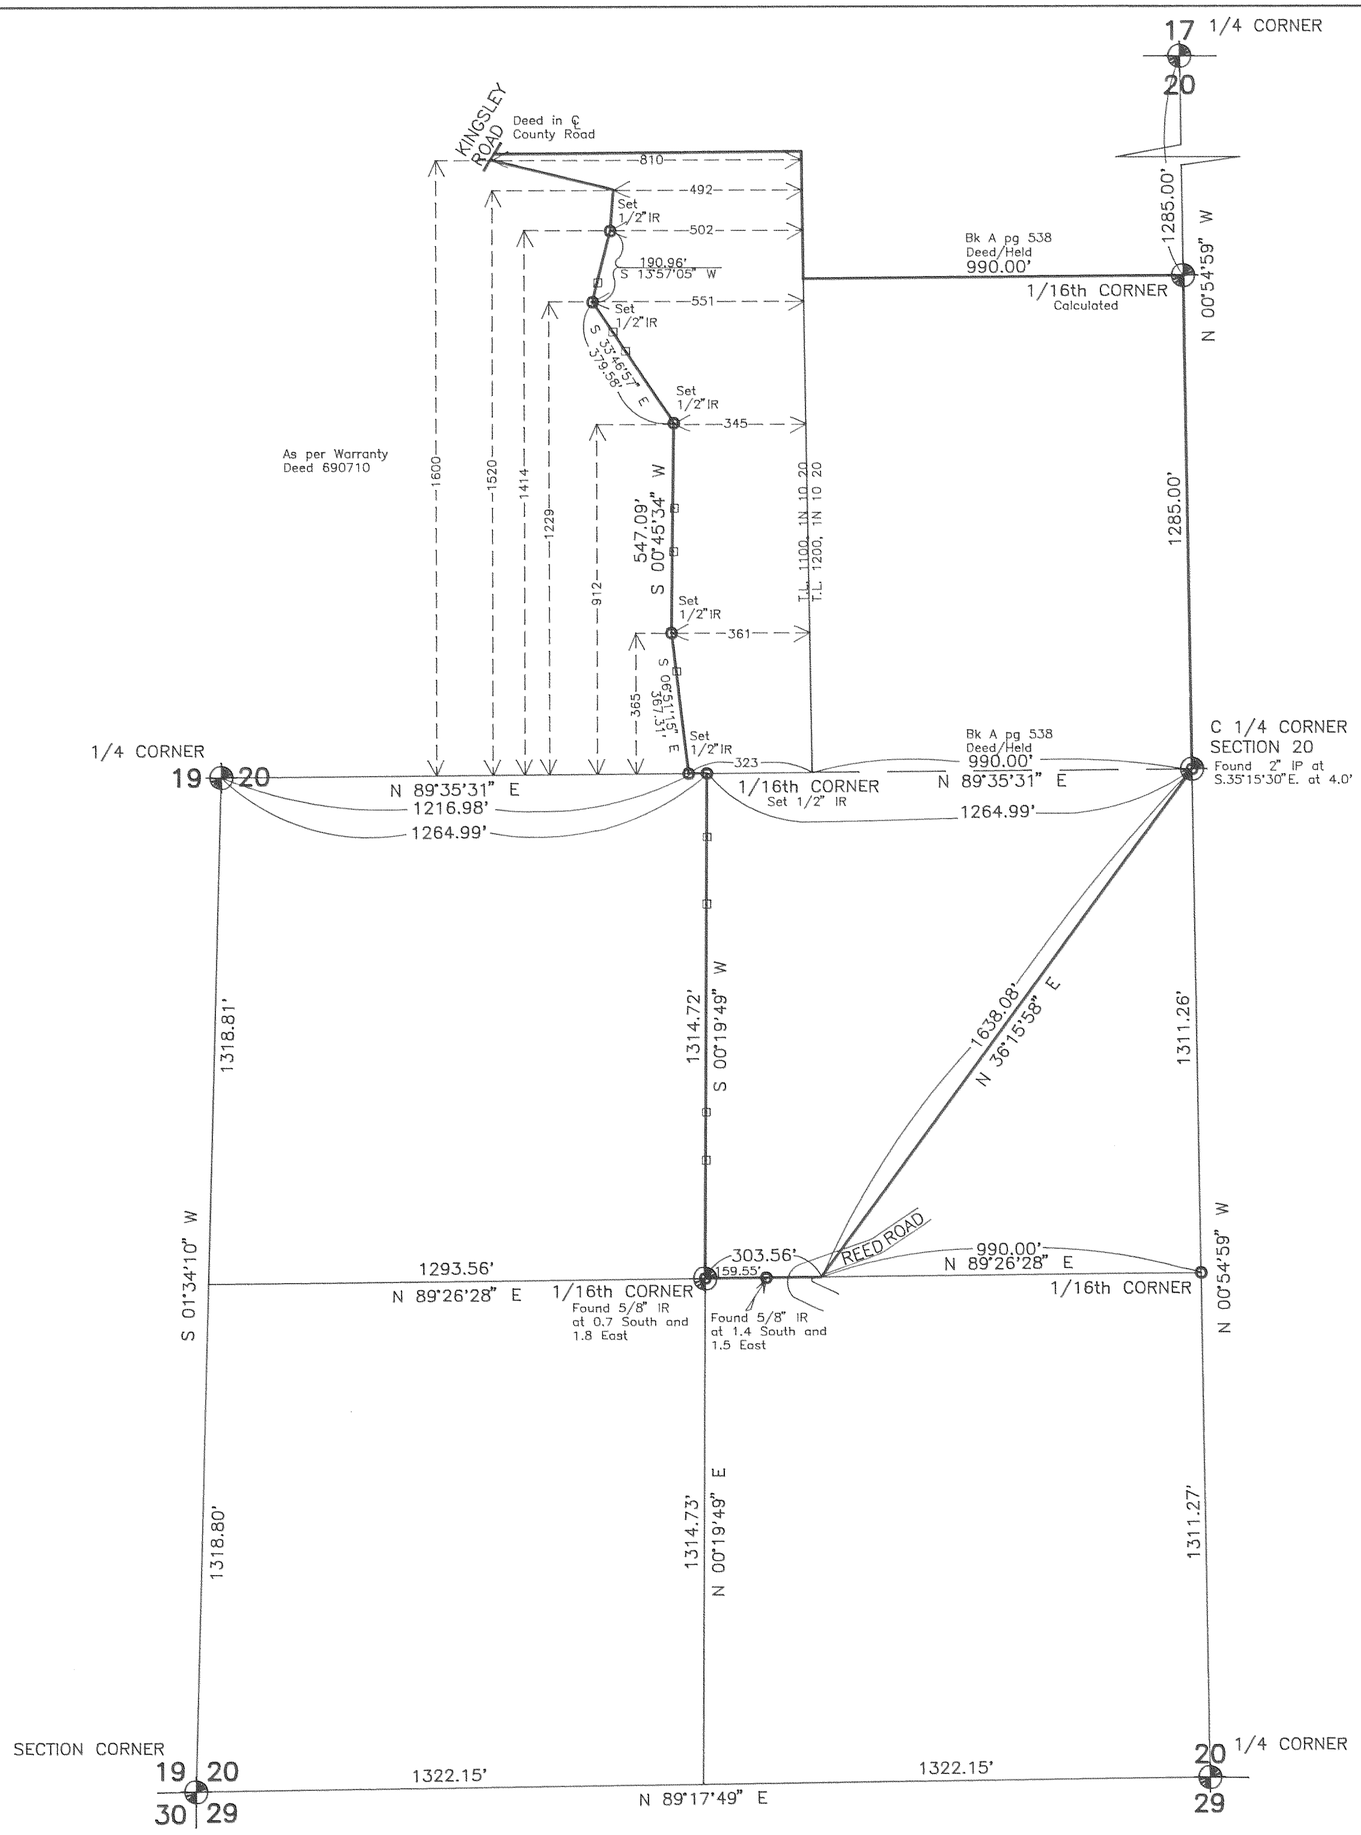

Basis of Bearing and Section control as per DLC C.S. 77073 and C.S. 90093.

NOTE: Iron rod (IR) monuments set have yellow, plastic cap stamped "LS 1028" affixed.

NARRATIVE: The purpose of this survey was to locate certain lines of existing Tax Lots 1100 and 1200 of 2N 10 20 as shown.

⊡ = Steel fence post set on line as shown. In addition steel fence posts were set by all corners set.

April 22, 1994

GRAPHIC SCALE

300 0 150 300 600 1200

(IN FEET)
1 inch = 300 ft.

FILED
MAY 19, 1994
Richard E. Ladd
COUNTY SURVEYOR
DEPUTY

"SURVEY"

FOR — Rick Kinoshita

LOCATION — Lines located in the Northwest 1/4 of Section 20 and in the Southwest 1/4 of Section 20, Township 2 North, Range 10 East, Willamette Meridian—

HOOD RIVER COUNTY, OREGON

REGISTERED
PROFESSIONAL
LAND SURVEYOR
OREGON
AUGUST 22, 1975
DANNY L. CRON
1028
April 22, 1994

DLC SURVEYING
ESTABLISHED 1976

Dan Cron
5694 Trout Creek Road
Parkdale, Oregon 97041
(503) 352-6574

KINOS394.dwg
KNOSH394.cdf

94054