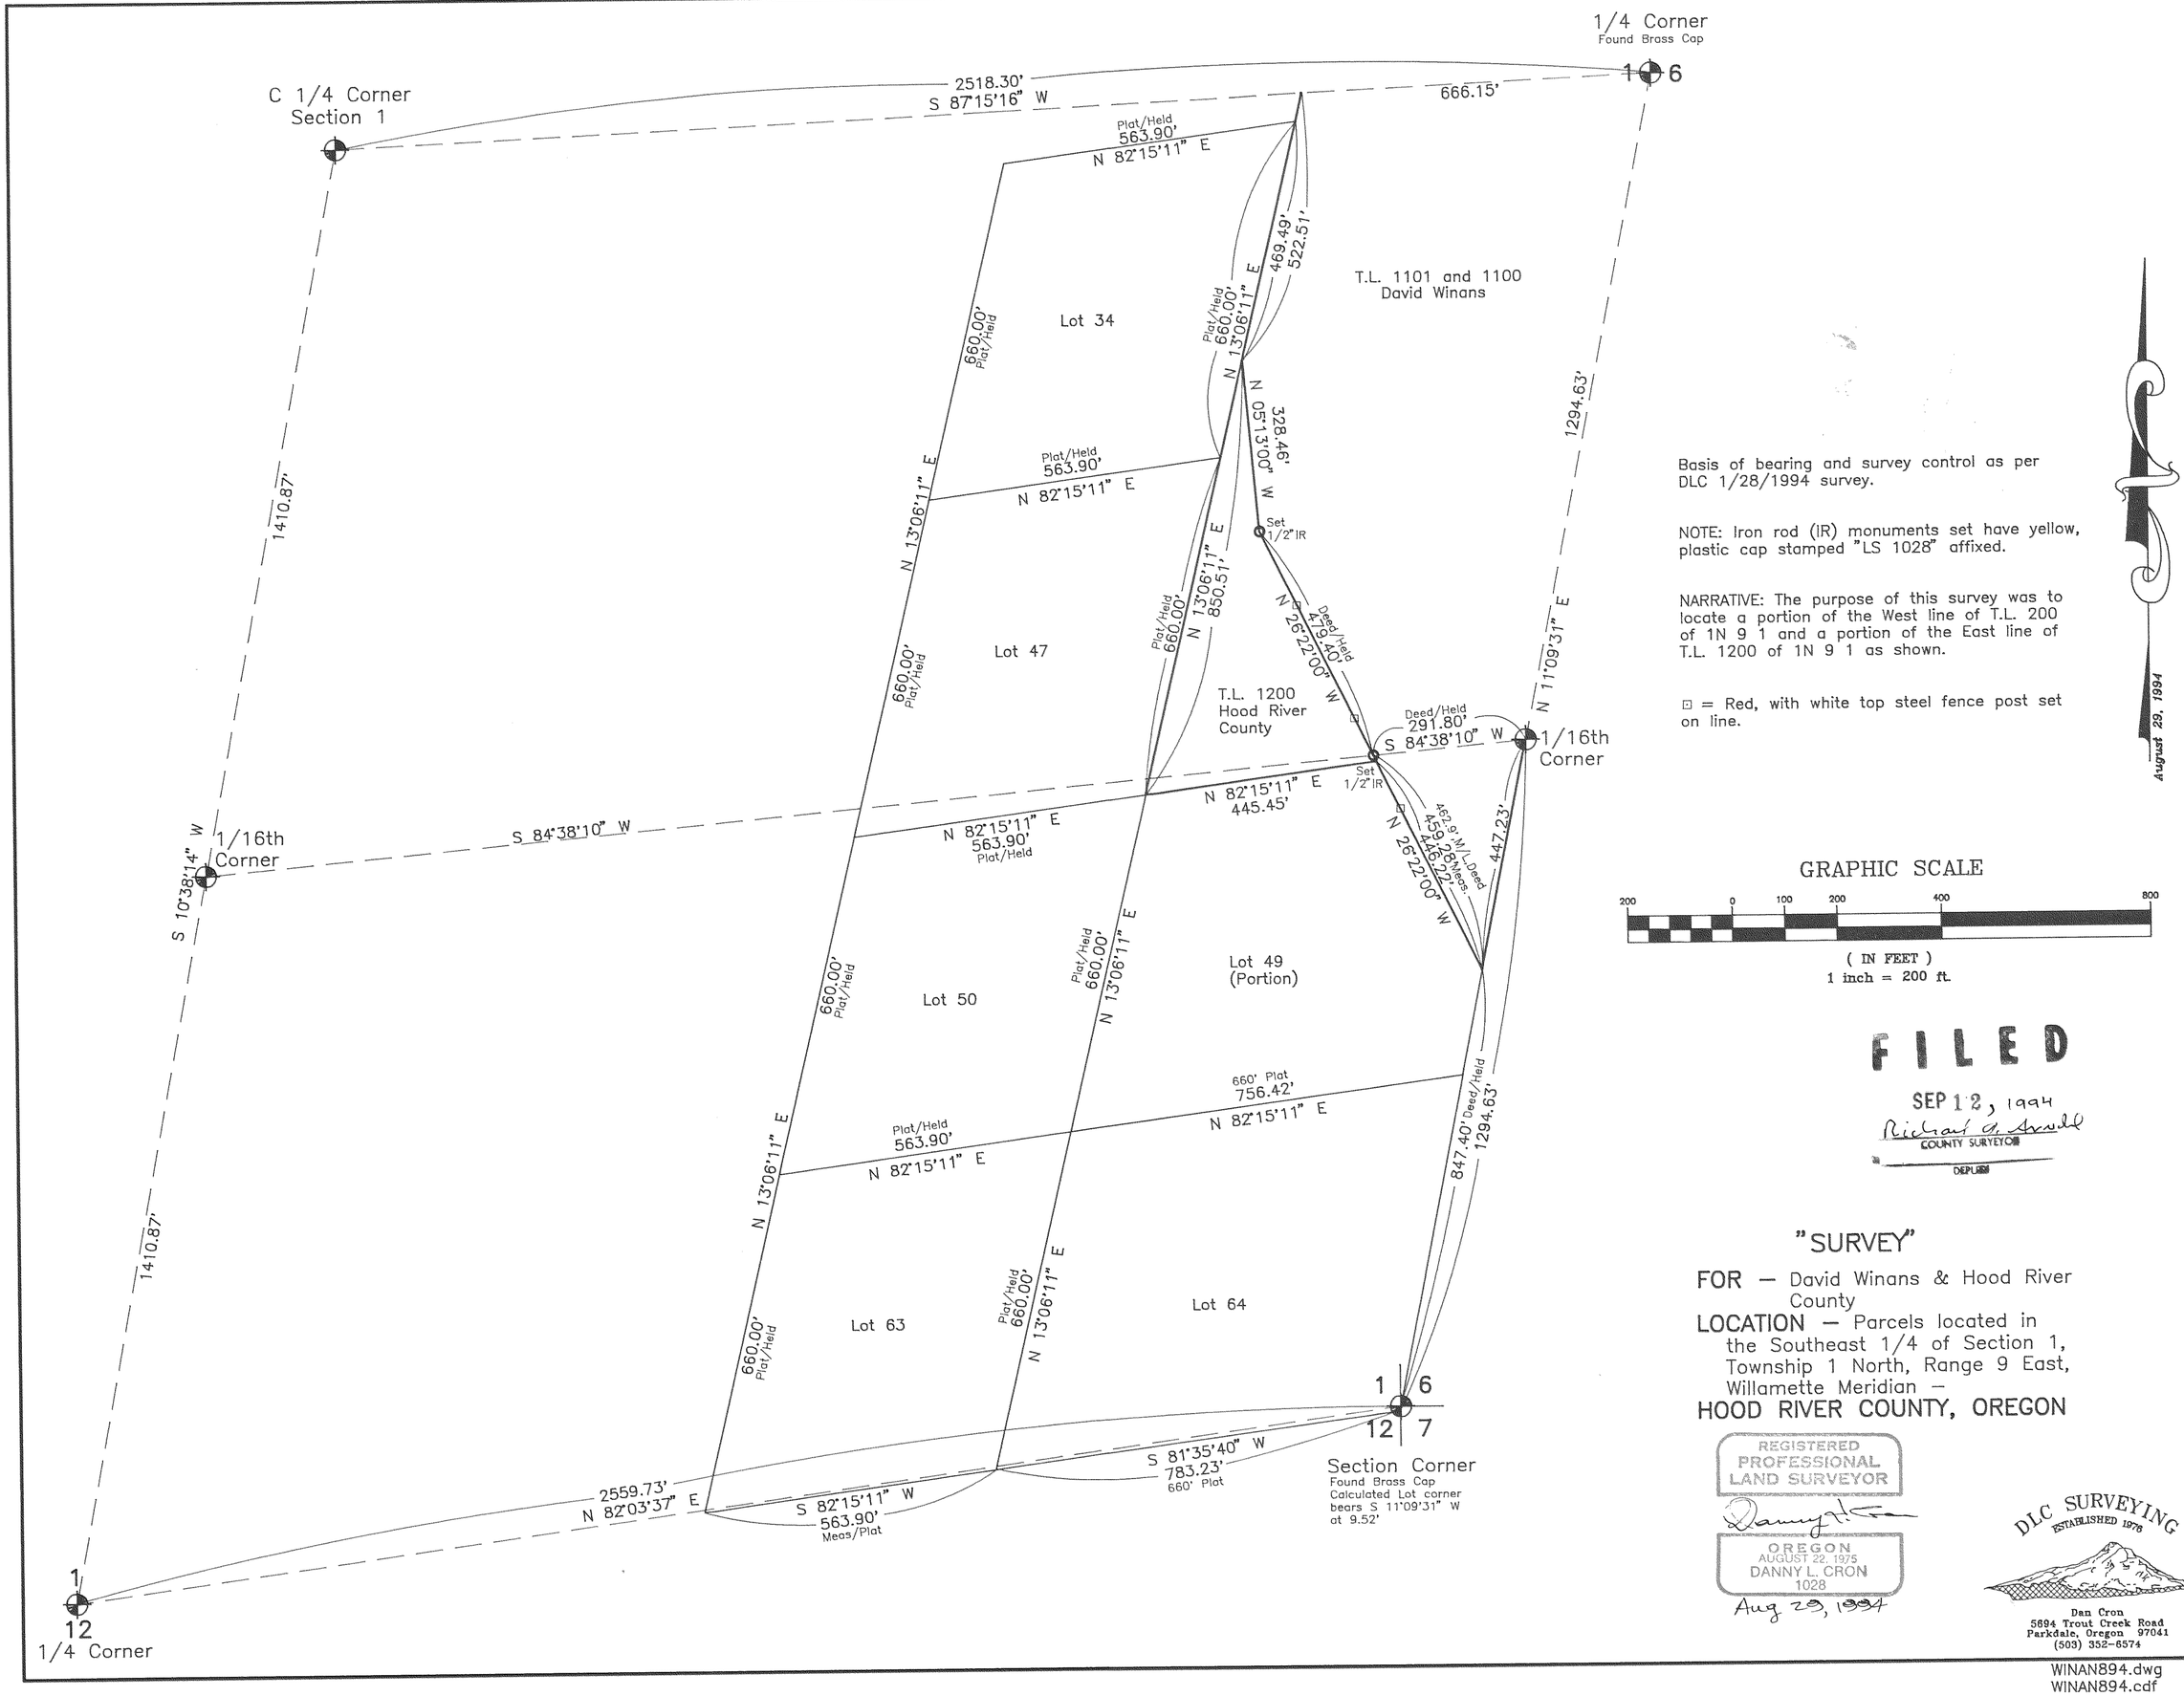

Basis of bearing and survey control as per DLC 1/28/1994 survey.

NOTE: Iron rod (IR) monuments set have yellow, plastic cap stamped "LS 1028" affixed.

NARRATIVE: The purpose of this survey was to locate a portion of the West line of T.L. 200 of 1N 9 1 and a portion of the East line of T.L. 1200 of 1N 9 1 as shown.

⊡ = Red, with white top steel fence post set on line.

August 29, 1994

GRAPHIC SCALE

200 0 100 200 400 800

(IN FEET)
1 inch = 200 ft.

FILED

SEP 12, 1994
Richard G. Arnold
COUNTY SURVEYOR
DEPUTY

"SURVEY"

FOR — David Winans & Hood River County

LOCATION — Parcels located in the Southeast 1/4 of Section 1, Township 1 North, Range 9 East, Willamette Meridian —

HOOD RIVER COUNTY, OREGON

REGISTERED PROFESSIONAL LAND SURVEYOR
OREGON
AUGUST 22, 1975
DANNY L. CRON
1028
Aug 29, 1994

DLC SURVEYING
ESTABLISHED 1976
Dan Cron
5694 Trout Creek Road
Parkdale, Oregon 97041
(503) 352-6574

WINAN894.dwg
WINAN894.cdf

#94096