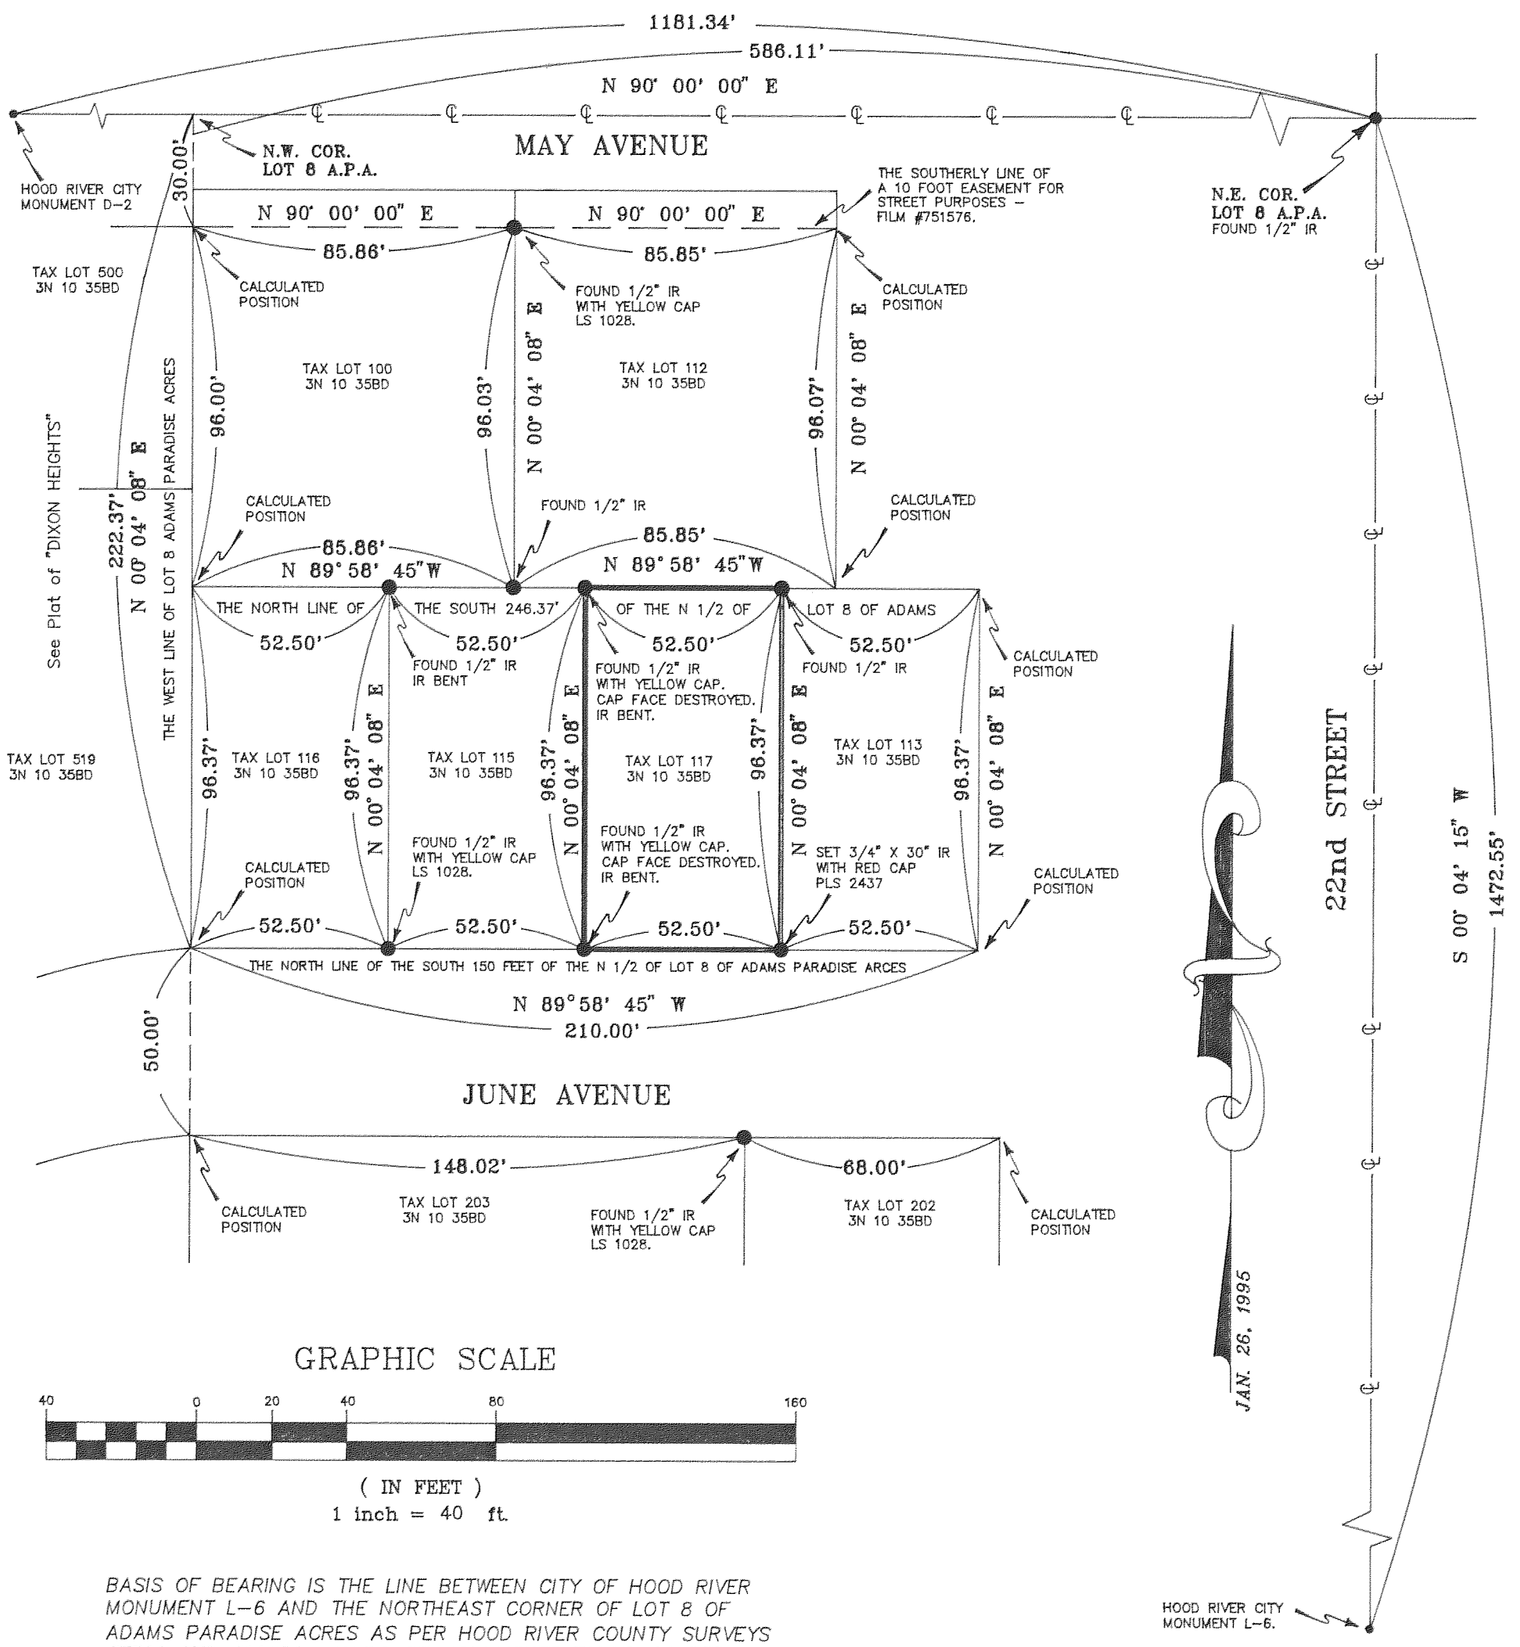

GRAPHIC SCALE

40 0 20 40 80 160

(IN FEET)
1 inch = 40 ft.

BASIS OF BEARING IS THE LINE BETWEEN CITY OF HOOD RIVER MONUMENT L-6 AND THE NORTHEAST CORNER OF LOT 8 OF ADAMS PARADISE ACRES AS PER HOOD RIVER COUNTY SURVEYS #7591 AND #88072. BASIS OF MONUMENTS FOUND AS PER HOOD RIVER COUNTY SURVEY #88072.

NARRATIVE: *THE PURPOSE OF THIS SURVEY IS TO RE-ESTABLISH THE SOUTHEAST CORNER OF TAX LOT 117, MAP NUMBER 3N 10 35BD, HOOD RIVER COUNTY, OREGON.*

NOTES: *THE ORIGINAL CORNER WAS DESTROYED BY THE PLACEMENT OF UNDERGROUND UTILITIES. THE RE-ESTABLISHED CORNER IS WITHIN 0.3 FEET OF POWER PEDESTAL AND WITHIN WITHIN 1.0 FEET OF POWER VAULT.*

NO STRUCTURES OR UTILITIES WERE SURVEYED.

REFERENCES:
HOOD RIVER COUNTY SURVEY #7591
HOOD RIVER COUNTY SURVEY #88017
HOOD RIVER COUNTY SURVEY #88072
HOOD RIVER COUNTY SURVEY #90047
HOOD RIVER COUNTY SURVEY #90048
HOOD RIVER COUNTY SURVEY #91052
HOOD RIVER COUNTY SURVEY #93003
HOOD RIVER COUNTY SURVEY #93013

REGISTERED PROFESSIONAL LAND SURVEYOR
Ronald K. Bradsby
OREGON
JULY 25, 1990
RONALD K. BRADSBY
2437
DATE OF RENEWAL: 12/31/95

FILED
FEB 9, 1995
Richard G. Arnold
COUNTY SURVEYOR
DEPUTY

PREPARED BY: *R.K.B. DRAFTING*
2741 EUGENE AVENUE
HOOD RIVER, OR 97031
(503) 386-2824

DRAWING NAME: 95PATTON.DWG

"*SURVEY*"

FOR: *NORMAN PATTON*
LOCATION: *PARCEL LOCATED IN THE NORTH 1/2 OF LOT 8 OF ADAMS PARADISE ACRES (A.P.A.) IN THE SOUTHEAST 1/4 OF THE NORTHWEST 1/4 OF SECTION 35, TOWNSHIP 3 NORTH, RANGE 10 EAST, WILLAMETTE MERIDIAN.*
HOOD RIVER COUNTY, OREGON

95007