SURVEY IN
SE 1/4, SE 1/4, SEC 4, T 2 N, R 10 E, WM
COUNTY OF HOOD RIVER, STATE OF OREGON

SURVEY FOR
DARREN & TRUDY THENELL

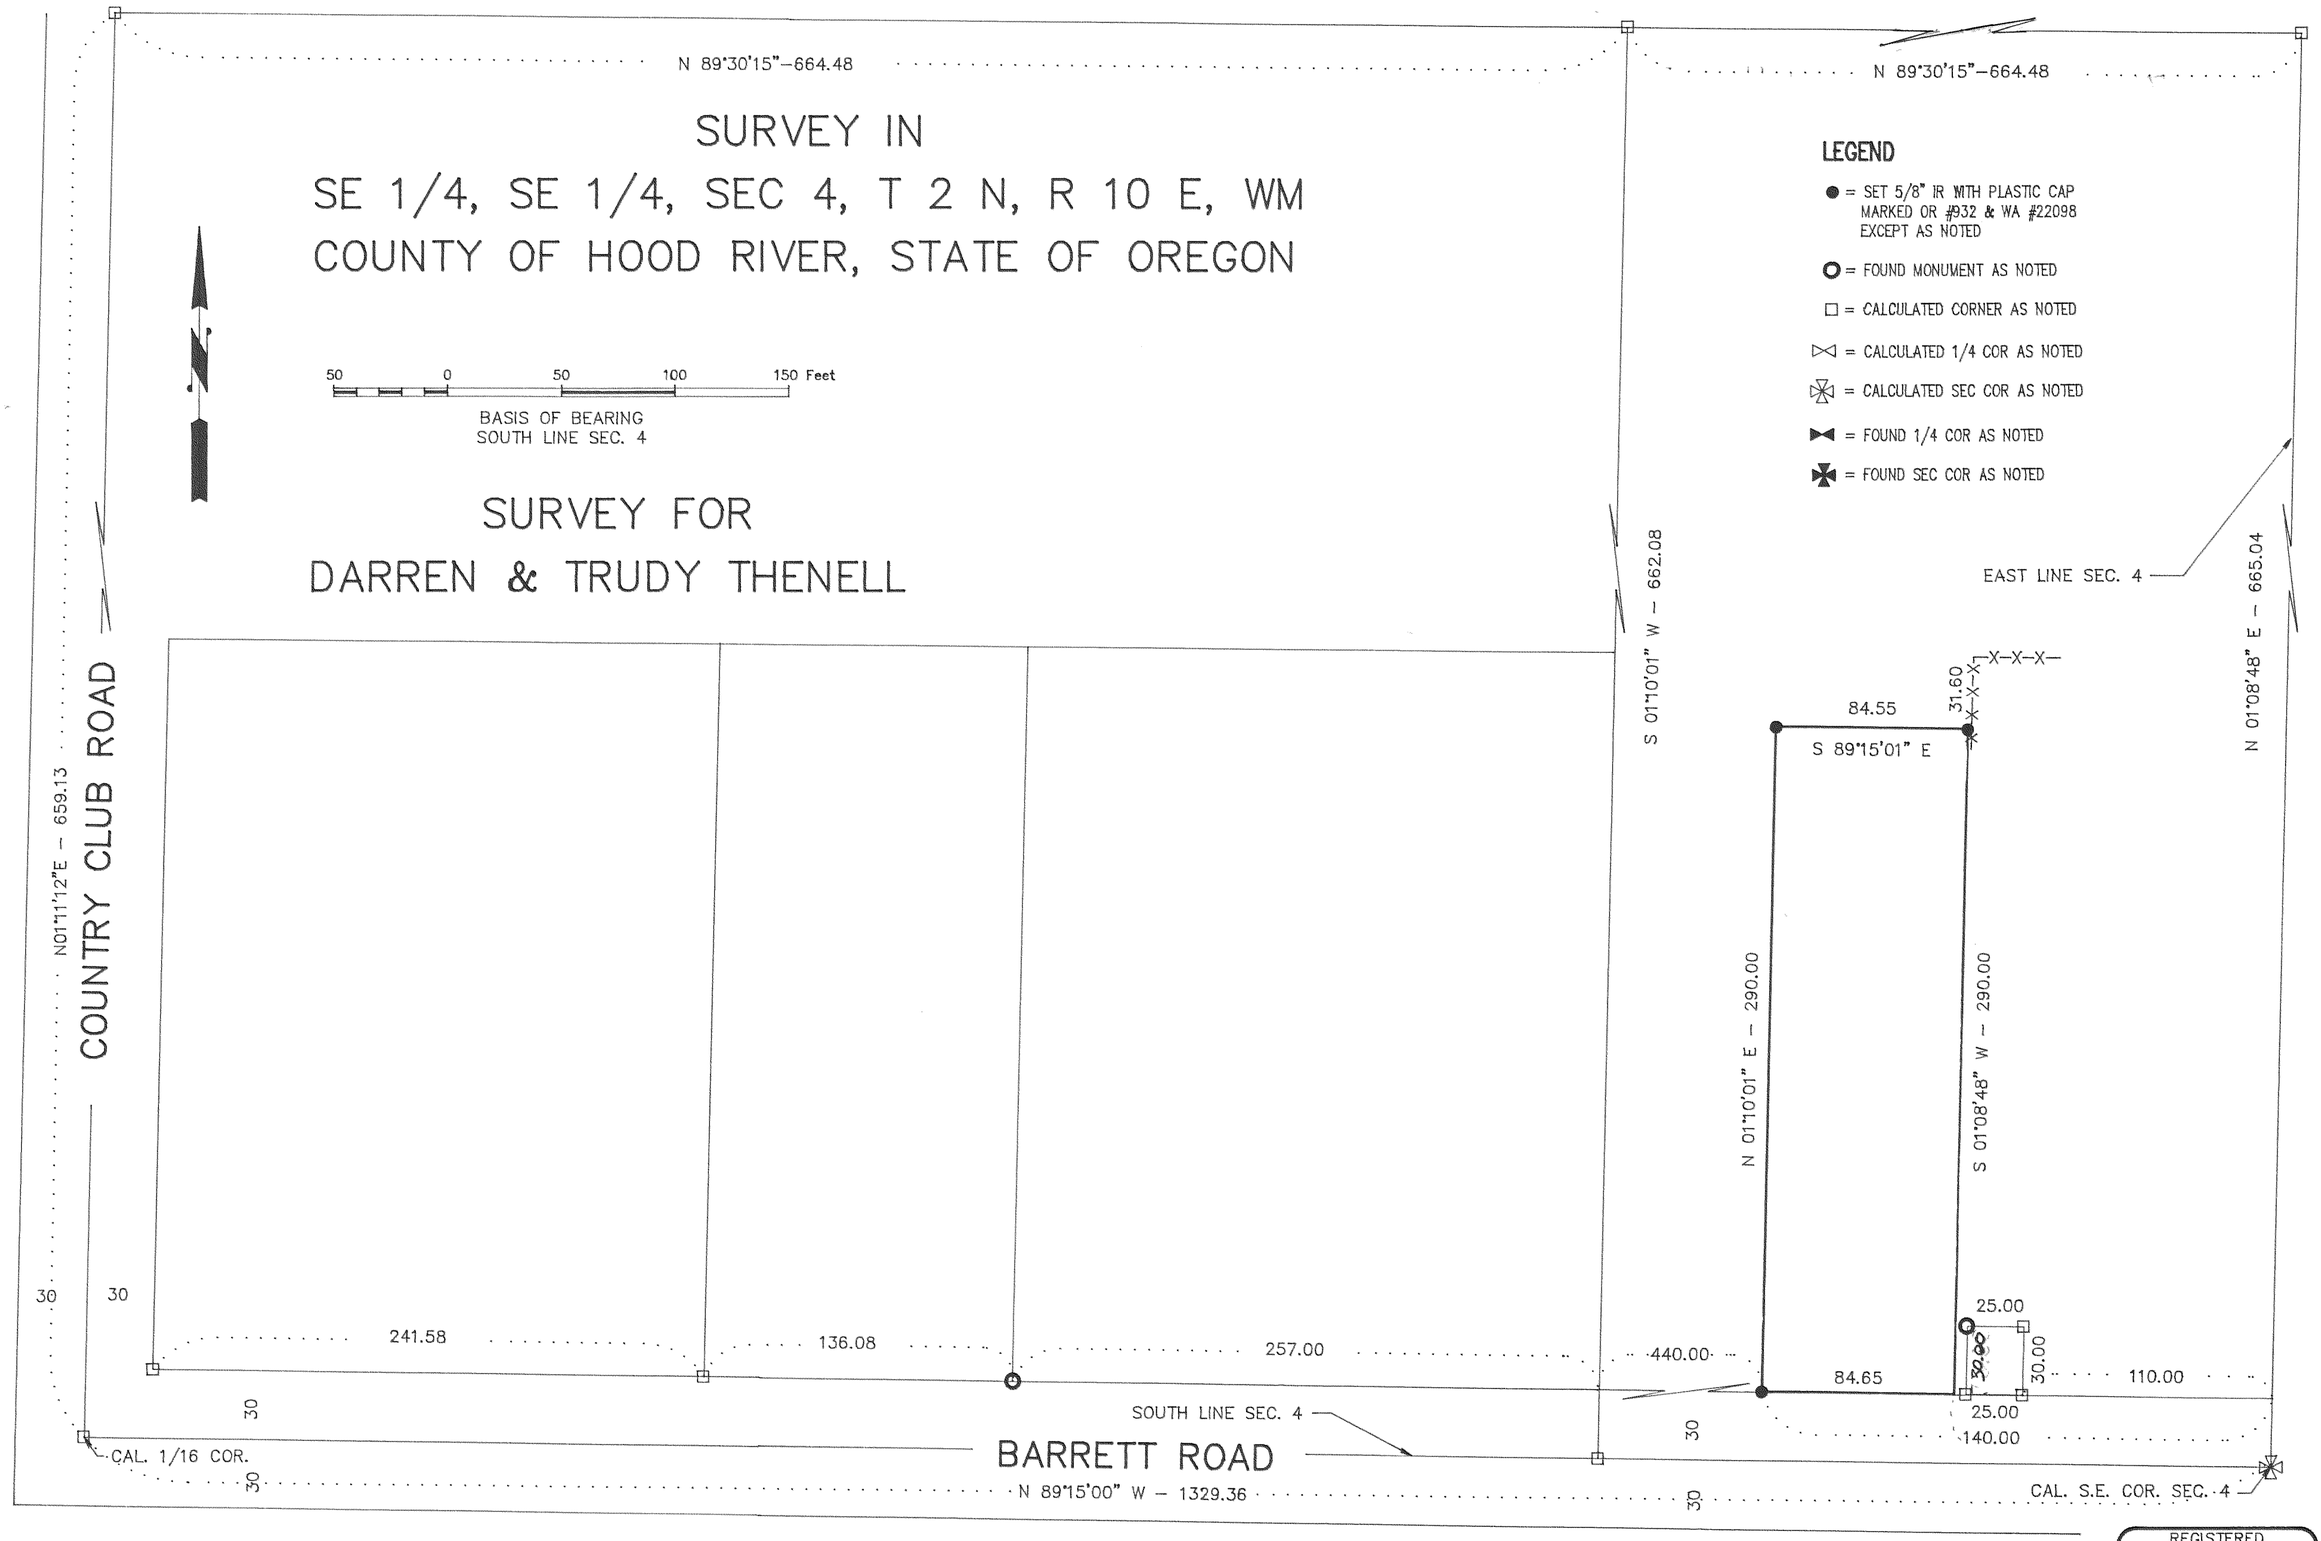

REGISTERED
PROFESSIONAL
LAND SURVEYOR

OREGON
JULY 17, 1970
ANTHONY C. KLEIN
932

FILED
JUN 2, 1995
COUNTY SURVEYOR

REFERENCE SURVEYS

SURVEY BY BISHOP SURVEYING, FEB 1980
CS# 80030

SURVEY BY BISHOP SURVEYING, APRIL 1981
CS# 81007

NARRATIVE OF SURVEY

THE PURPOSE OF THE SURVEY WAS TO ESTABLISH THE FOUR CORNERS OF THE PROPERTY SHOWN HEREIN. ALL MONUMENTS FOUND AND ESTABLISHED ALONG WITH THE MEASURED BEARINGS AND DISTANCES ARE SHOWN HEREIN.

Klein & Assoc.
LAND SURVEYING
1109 Country Club Road
Hood River, Oregon 97031
Tele: (503)386-3322

DATE SURVEYED: APRIL 95
JOB NO.: 95017

95046