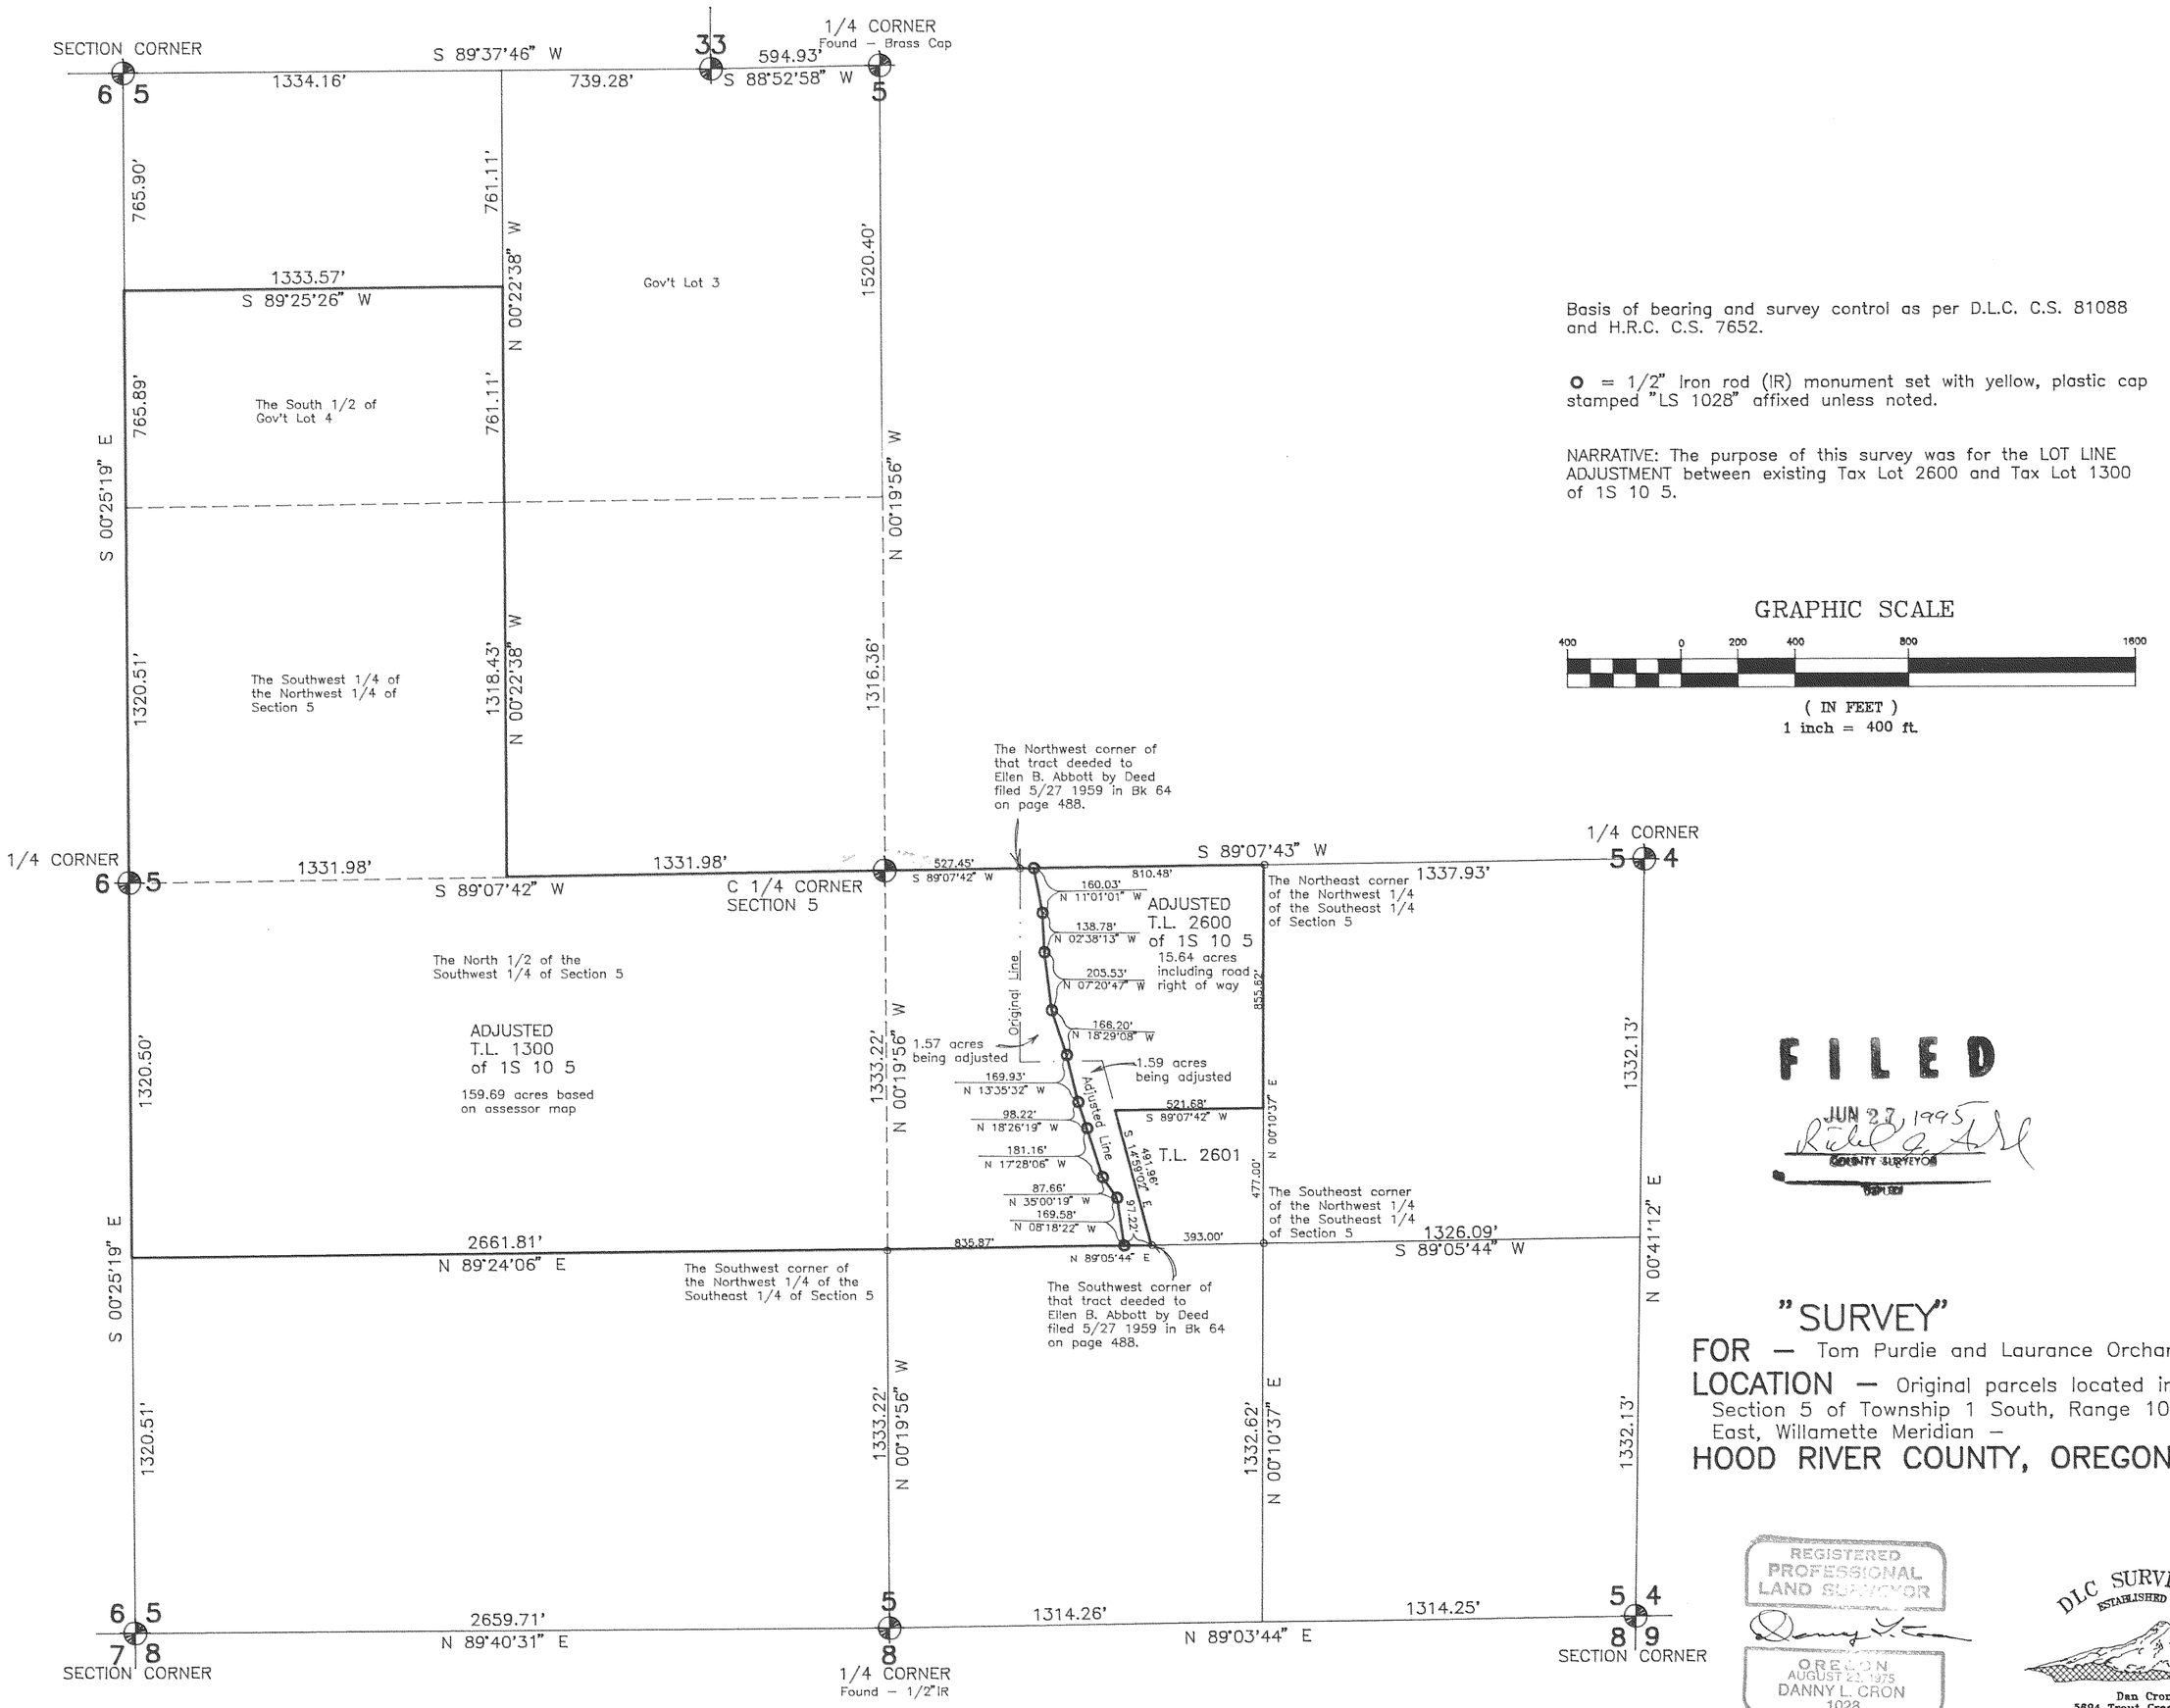

Basis of bearing and survey control as per D.L.C. C.S. 81088 and H.R.C. C.S. 7652.

O = 1/2" Iron rod (IR) monument set with yellow, plastic cap stamped "LS 1028" affixed unless noted.

NARRATIVE: The purpose of this survey was for the LOT LINE ADJUSTMENT between existing Tax Lot 2600 and Tax Lot 1300 of 1S 10 5.

GRAPHIC SCALE

400 0 200 400 800 1600

(IN FEET)
1 inch = 400 ft.

May 24, 1995

FILED

JUN 27, 1995

COUNTY SURVEYOR

"SURVEY"

FOR — Tom Purdie and Laurance Orchards, Inc.

LOCATION — Original parcels located in Section 5 of Township 1 South, Range 10 East, Willamette Meridian — HOOD RIVER COUNTY, OREGON

REGISTERED PROFESSIONAL LAND SURVEYOR

OREGON
AUGUST 23, 1975
DANNY L. CRON
1028

May 24, 1995

DLC SURVEYING
ESTABLISHED 1976

Dan Cron
5694 Trout Creek Road
Parkdale, Oregon 97041
(503) 352-6574

#95058

PURDI595.dwg
PURDI595.cdf