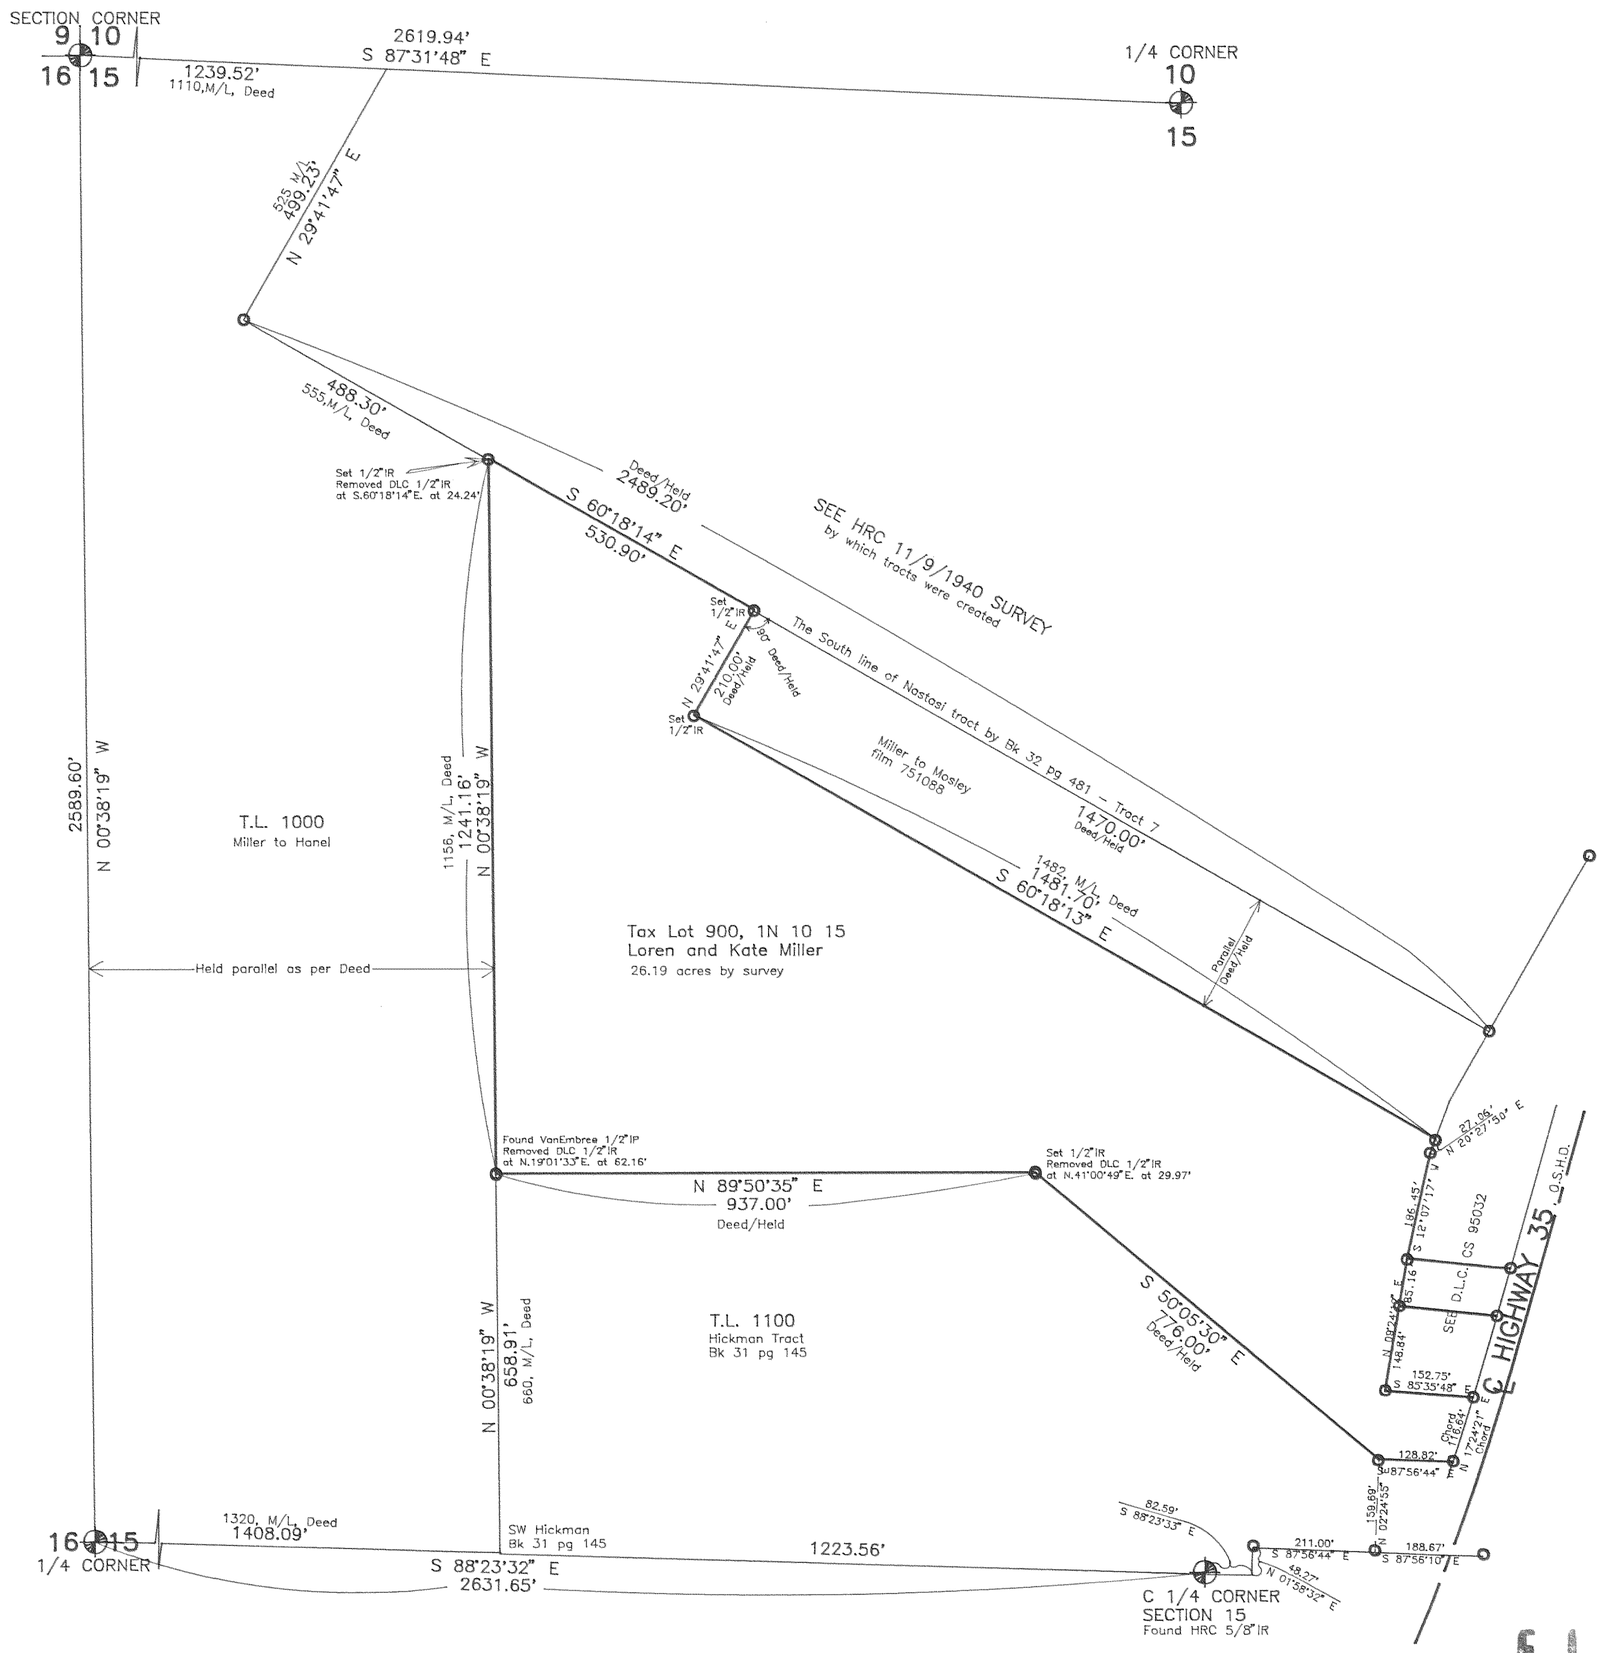

Basis of bearing and survey control as per D.L.C. CS 93062 and D.L.C. CS 95032.

O = monument found as per D.L.C. CS 95032 unless noted.

NOTE: Iron rod (IR) monuments set have yellow, plastic cap stamped "LS 1028" affixed.

NARRATIVE: The purpose of this survey was for the survey of existing T.L. 900 of 1N 10 15. NOTE: This survey voids a certain amount of D.L.C. CS 93062. Loren Miller showed us a 1/2"IP at the Northwest corner of Tax Lot 1100 of 1N 10 15. Miller said the said 1/2"IP was set by VanEmbree at the time of his purchase of Tax Lot 900 and 1100. VanEmbree survey was requested and paid for by Louise Nex Down. Said Down created Tax Lot 1100 out of combined Tax Lots 1000 and 900 of 1N 10 15. Said VanEmbree 1/2"IP was held as the intended Northwest corner of said Tax Lot 1100 of 1N 10 15.

July 28, 1995

GRAPHIC SCALE

200 0 100 200 400 800

(IN FEET)
1 inch = 200 ft.

"SURVEY"

FOR — Loren & Kate Miller

LOCATION — Parcel located in the North 1/2 of Section 15, Township 1 North, Range 10 East, Willamette Meridian

HOOD RIVER COUNTY, OREGON

FILED
AUG 14, 1995
COUNTY SURVEYOR
DEPUTY

REGISTERED PROFESSIONAL LAND SURVEYOR
OREGON
AUGUST 22, 1975
DANNY L. CRON
1028
July 28, 1995

DLC SURVEYING
ESTABLISHED 1976

Dan Cron
5694 Trout Creek Road
Parkdale, Oregon 97041
(503) 352-6574

#95075

MILLE795.dwg
MILLE295.cdf