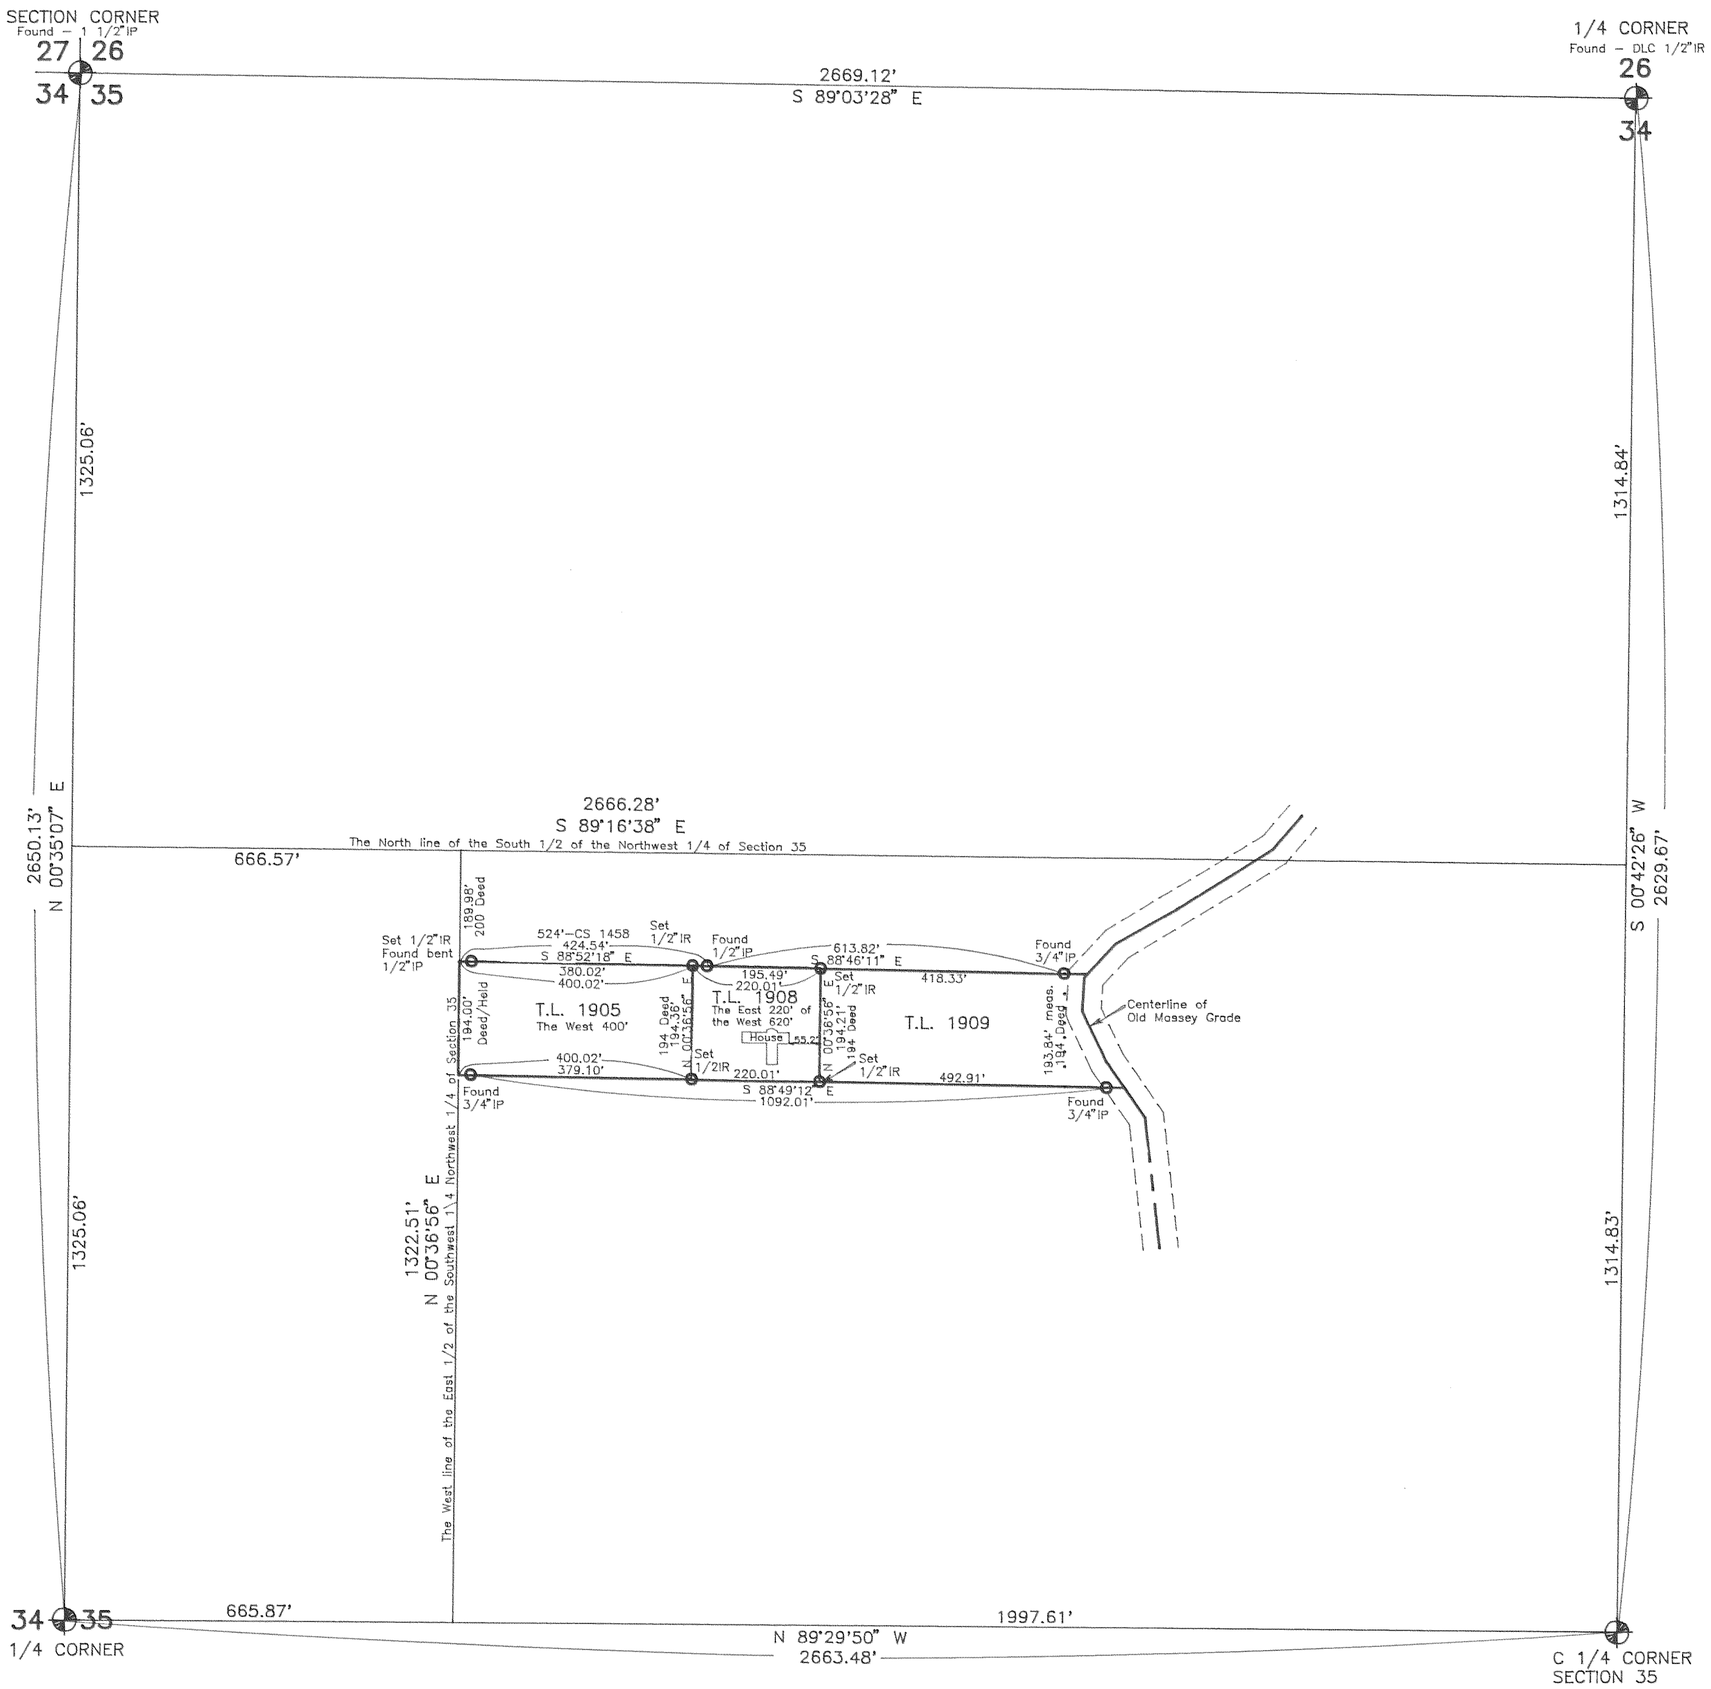

Basis of bearing and section control as per D.L.C. CS 89040 and D.L.C. CS 89042.

NOTE: Iron rod (IR) monuments set have yellow, plastic cap stamped "LS 1028" affixed.

NARRATIVE: The purpose of this survey was to locate existing Tax Lots 1905, 1908 and 1909 of 2N 10 35 as shown. NOTE: Unrecorded survey monuments found were held over deed distance calls.

July 18, 1995

GRAPHIC SCALE

200 0 100 200 400 800

(IN FEET)
1 inch = 200 ft.

FILED
AUG 14, 1995
Richard G. Arnold
COUNTY SURVEYOR
DEPUTY

"SURVEY"

FOR — Bob Hanel

LOCATION — Parcels located in the South 1/2 of the Northwest 1/4 of Section 35, Township 2 North, Range 10 East, Willamette Meridian —

HOOD RIVER COUNTY, OREGON

REGISTERED
PROFESSIONAL
LAND SURVEYOR
OREGON
AUGUST 22, 1975
DANNY L. CRON
1028
July 18, 1995

DLC SURVEYING
ESTABLISHED 1976

Dan Cron
5694 Trout Creek Road
Parkdale, Oregon 97041
(503) 352-6574

#95077 HANEL795.dwg
HANEL795.cdf