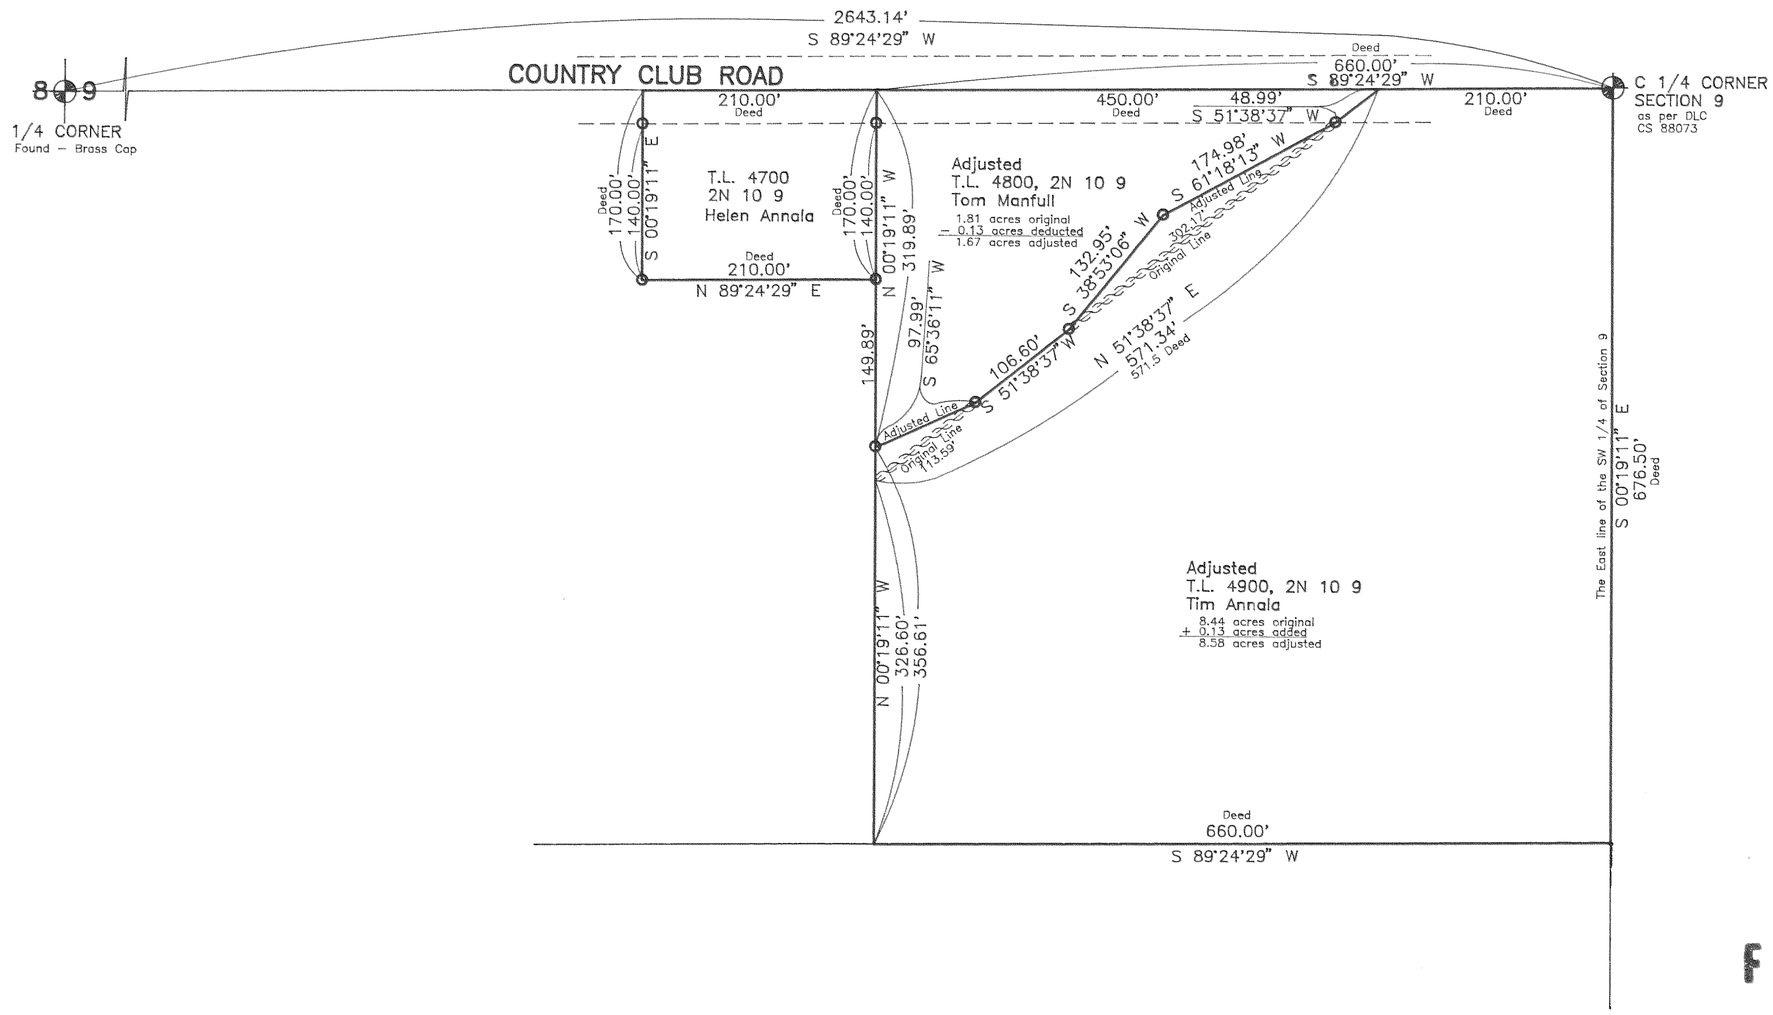

FILED

DEC 26, 1995

Richard G. Arnold
COUNTY SURVEYOR

DEPUTY

Basis of bearing and partial section control as per D.L.C. C.S. 88073.

o = 1/2" Iron rod (IR) set with plastic, yellow cap stamped "LS 1028" affixed.

NARRATIVE: The purpose of this survey was to located existing Tax Lot 4700 and 4800 of 2N 10 9 as shown. In addition this survey provides for a LOT LINE ADJUSTMENT between existing Tax Lot 4800 and 4900 of 2N 10 9 as shown.

November 25, 1995

GRAPHIC SCALE

100 0 50 100 200 400

(IN FEET)
1 inch = 100 ft.

"SURVEY"

FOR — Tom Manfull, Helen Annala, and Tim Annala

LOCATION — Original parcels located in the Northeast 1/4 of the Southwest 1/4 of Section 9, Township 2 North, Range 10 East, Willamette Meridian —

HOOD RIVER COUNTY, OREGON

REGISTERED
PROFESSIONAL
LAND SURVEYOR

OREGON
AUGUST 22, 1975
DANNY L. CRON
1028

Nov. 25, 1995

DLC SURVEYING
ESTABLISHED 1976

Dan Cron
5694 Trout Creek Road
Parkdale, Oregon 97041
(503) 352-6574

MANF1095.dwg
MANF1095.cdf #95124