SURVEY IN
SEC. 36, T 3 N, R 10 E, WM
DEANS SUBDIVISON LOTS 11 & 12 BLOCK 2
HOOD RIVER COUNTY, STATE OF OREGON

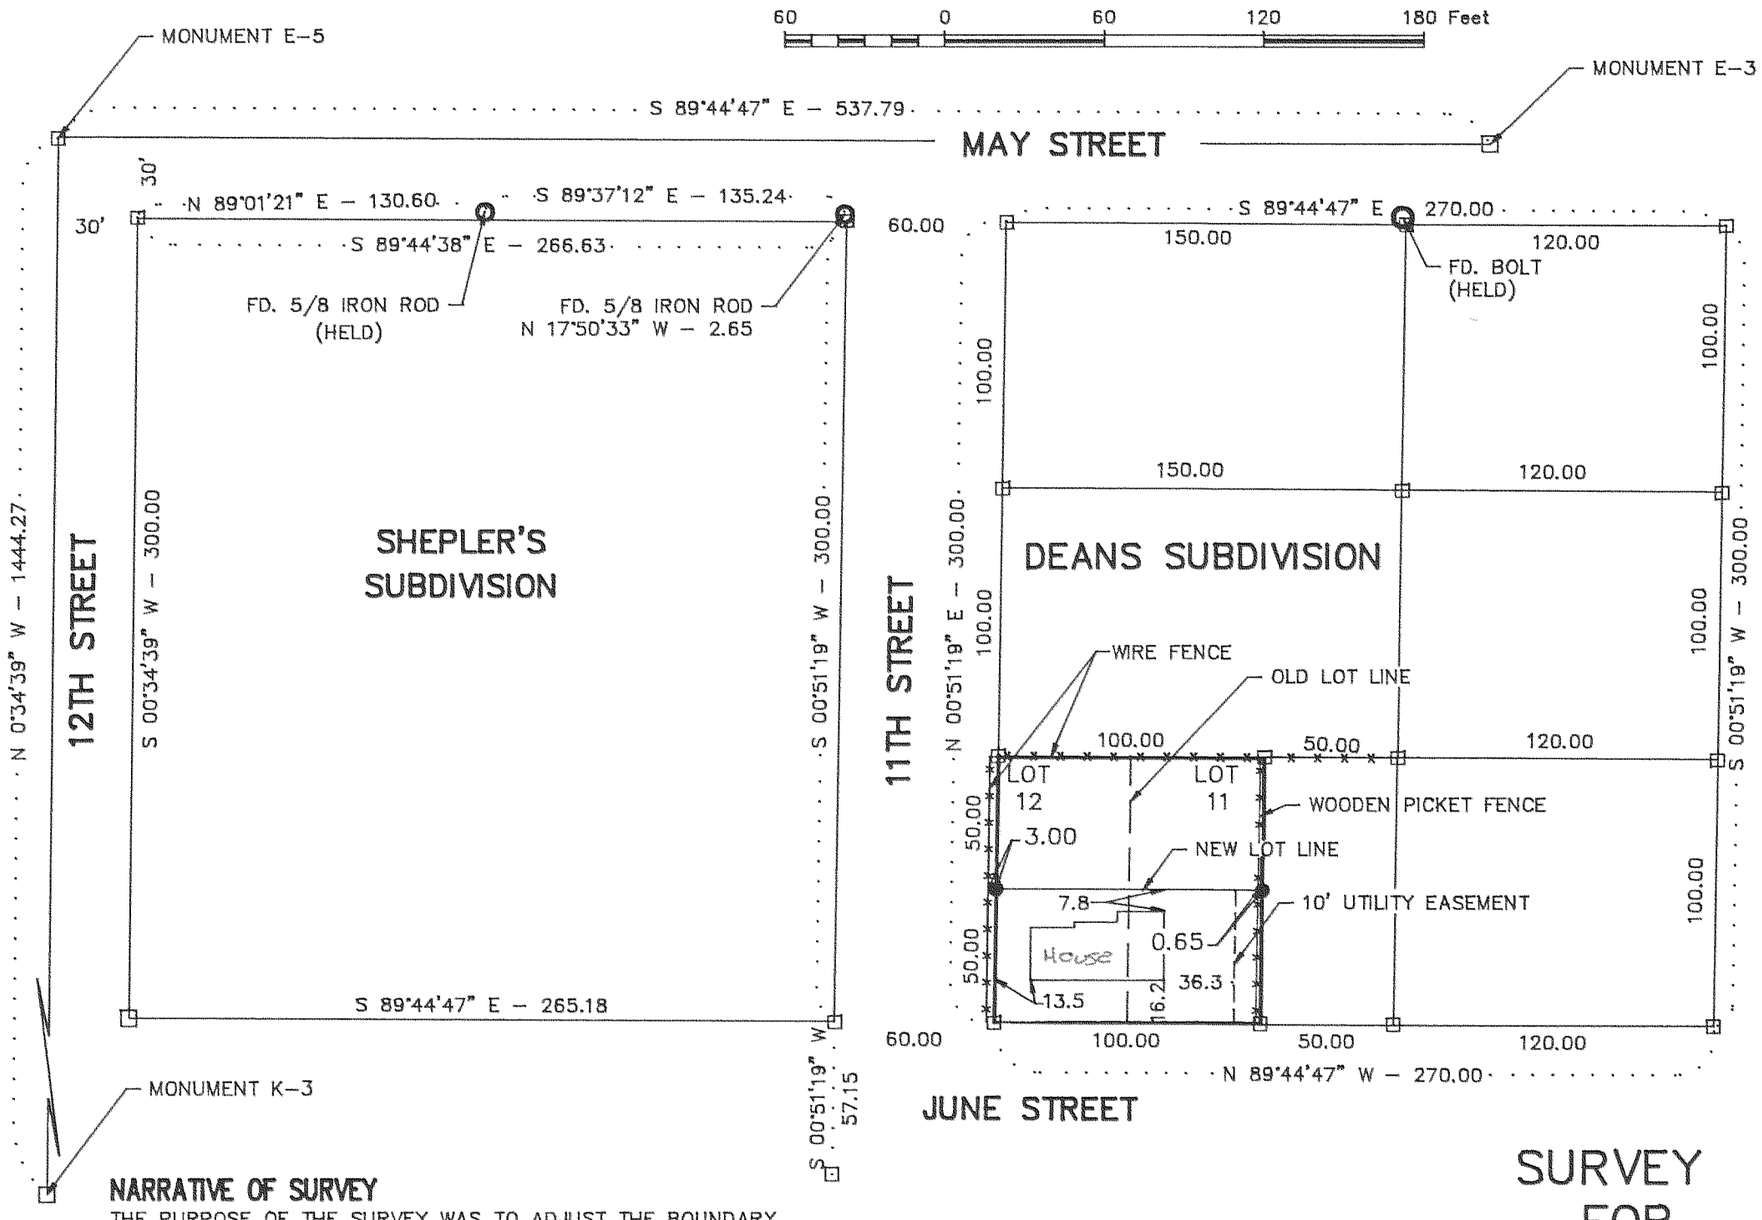

LEGEND

- ● = SET 5/8" IR WITH PLASTIC CAP MARKED OR #932 & WA #22098 EXCEPT AS NOTED
- O = FOUND MONUMENT AS NOTED
- □ = CALCULATED CORNER AS NOTED
- ⋈ = CALCULATED 1/4 COR AS NOTED
- ⊠ = CALCULATED SEC COR AS NOTED
- ⋈ = FOUND 1/4 COR AS NOTED
- ✠ = FOUND SEC COR AS NOTED

FILED

MAY 17, 1996

COUNTY SURVEYOR

REFERENCE SURVEYS

SURVEY BY BISHOP SURVEYING, JUNE 1979
CS #79099

REGISTERED PROFESSIONAL LAND SURVEYOR

OREGON
JULY 17, 1970
ANTHONY C. KLEIN
932

EXPIRES JUNE 30, 1997

NARRATIVE OF SURVEY

THE PURPOSE OF THE SURVEY WAS TO ADJUST THE BOUNDARY LINE FROM NORTH AND SOUTH TO EAST AND WEST. ALL MONUMENTS FOUND AND ESTABLISHED ALONG WITH THE MEASURED BEARINGS AND DISTANCES ARE SHOWN HEREIN.

SURVEY FOR JOHN LOZOWSHI

Klein & Assoc.
LAND SURVEYING
1109 Country Club Road
Hood River, Oregon 97031
Tele: (503)386-3322
DATE SURVEYED: MAY 1996
JOB NO.: 96027

#96029