SURVEY IN THE
SW 1/4, SEC 26, T 2 N, R 10 E, WM
LOTS 7, 8, & 9 DAVIS ADDITION
COUNTY OF HOOD RIVER, STATE OF OREGON

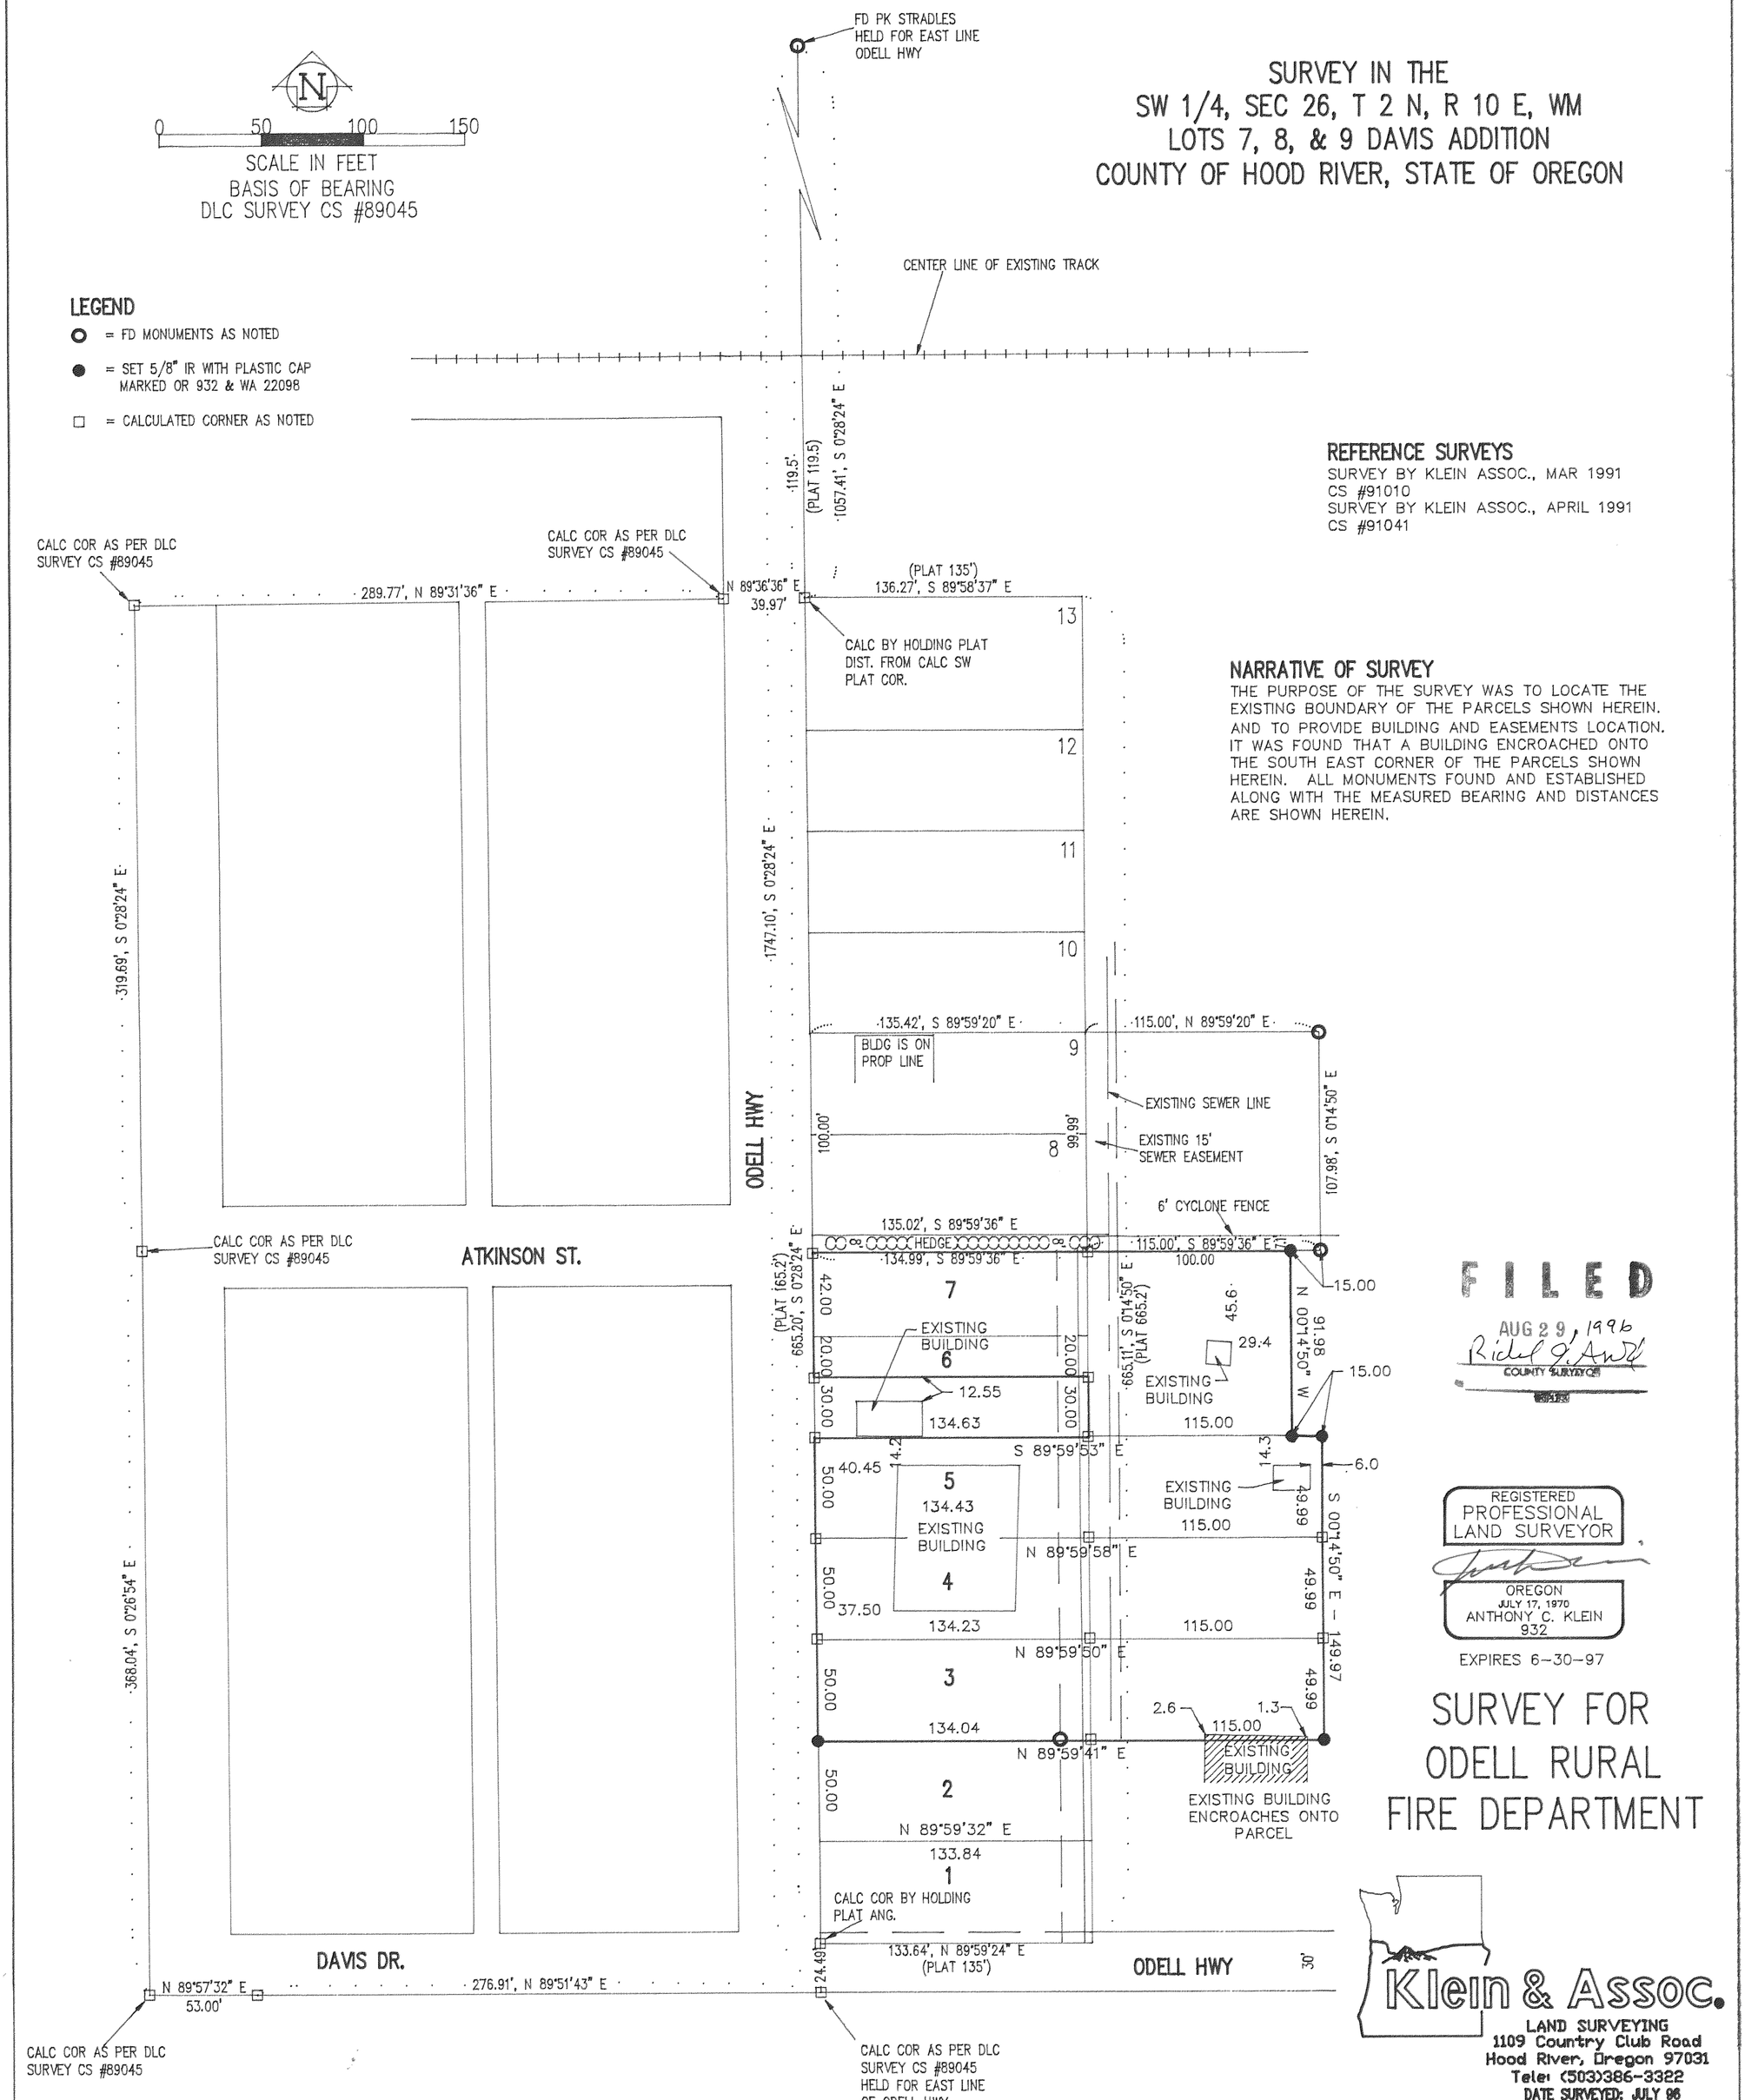

REFERENCE SURVEYS

SURVEY BY KLEIN ASSOC., MAR 1991
CS #91010
SURVEY BY KLEIN ASSOC., APRIL 1991
CS #91041

NARRATIVE OF SURVEY

THE PURPOSE OF THE SURVEY WAS TO LOCATE THE EXISTING BOUNDARY OF THE PARCELS SHOWN HEREIN. AND TO PROVIDE BUILDING AND EASEMENTS LOCATION. IT WAS FOUND THAT A BUILDING ENCROACHED ONTO THE SOUTH EAST CORNER OF THE PARCELS SHOWN HEREIN. ALL MONUMENTS FOUND AND ESTABLISHED ALONG WITH THE MEASURED BEARING AND DISTANCES ARE SHOWN HEREIN.

FILED
AUG 29, 1996
Richard G. Ando
COUNTY SURVEYOR

REGISTERED PROFESSIONAL LAND SURVEYOR
OREGON
JULY 17, 1970
ANTHONY C. KLEIN
932
EXPIRES 6-30-97

SURVEY FOR ODELL RURAL FIRE DEPARTMENT

Klein & Assoc.
LAND SURVEYING
1109 Country Club Road
Hood River, Oregon 97031
Tele: (503)386-3322

DATE SURVEYED: JULY 96
JOB NO.: 96047

#96060