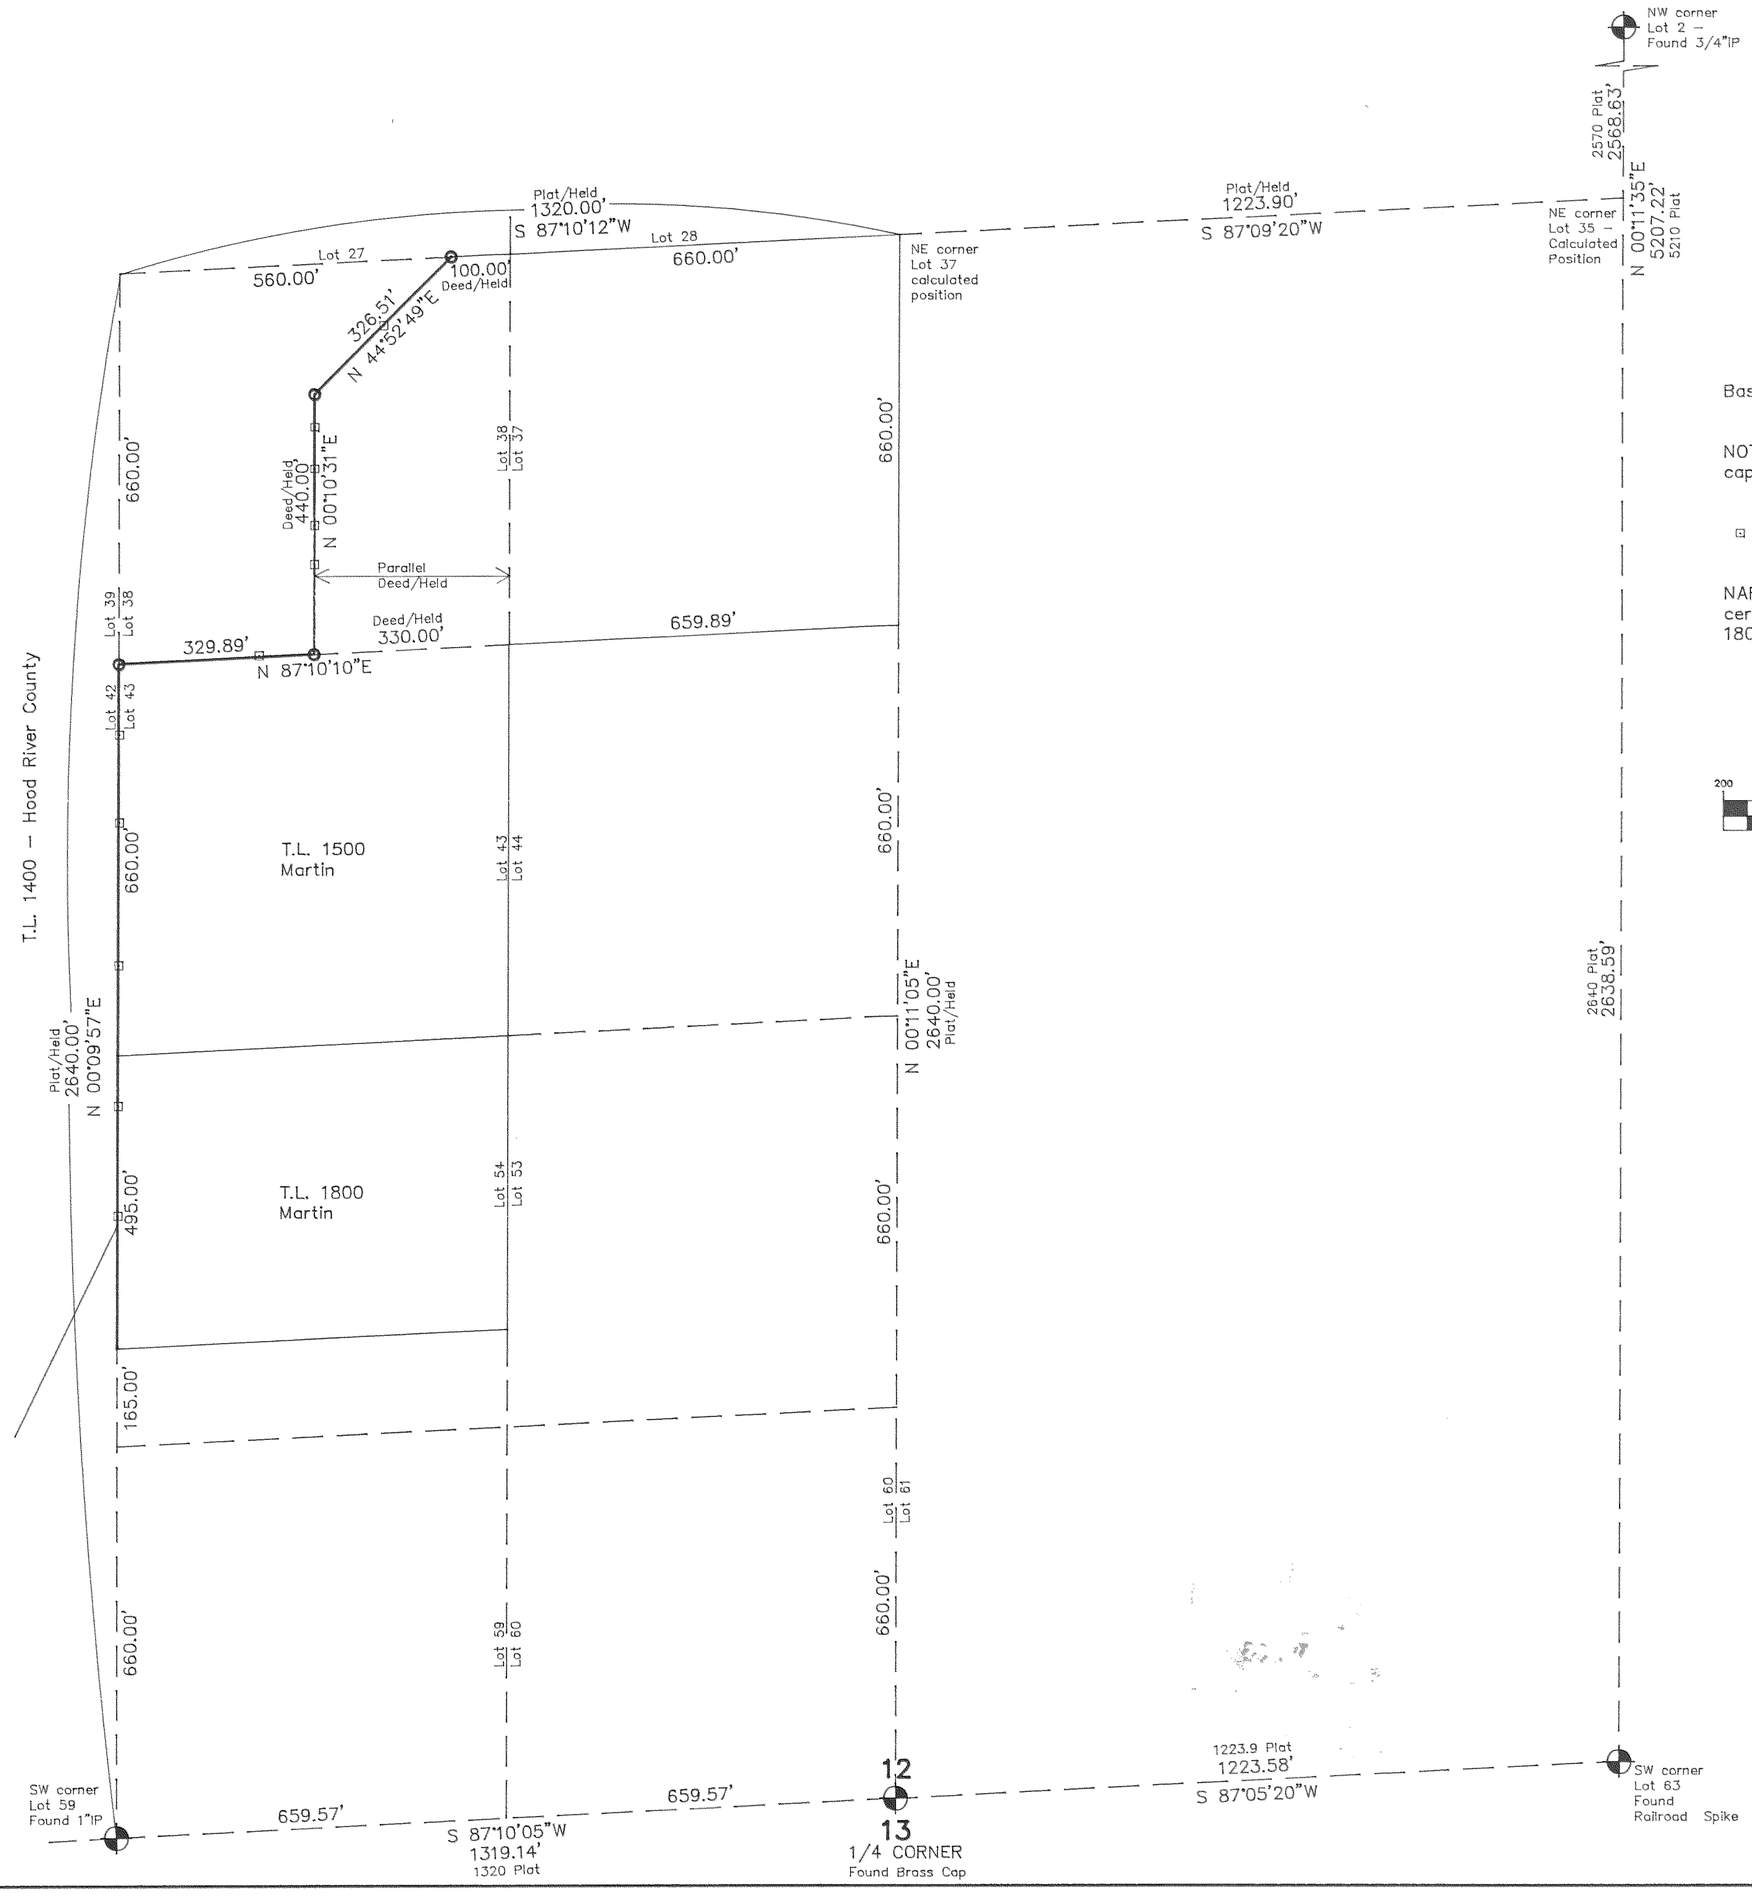

Basis of bearing as per DLC CS 94058 in 1N 9 13.

NOTE: Iron rod (IR) monuments set have yellow, plastic cap stamped "LS 1028" affixed.

⊡ = Red with white top steel fence post set on line.

NARRATIVE: The purpose of this survey was to locate certain lines between existing Tax Lots 1400, 1500, and 1800 of 1N 9 12 as shown.

November 1, 1996

GRAPHIC SCALE

200 0 100 200 400 800

(IN FEET)
1 inch = 200 ft.

FILED
DEC 17, 1996
Richard G. Sull
COUNTY SURVEYOR
DEPUTY

"SURVEY"

FOR — Hood River County and Larry Martin

LOCATION — Lines located in Lots 54, 55, 42, 43, 39, and 38 of platted RIVERSIDE PARK as located in the West 1/2 of Section 12, Township 1 North, Range 9 East, W.M. —

HOOD RIVER COUNTY, OREGON

REGISTERED
PROFESSIONAL
LAND SURVEYOR
OREGON
AUGUST 22, 1975
DANNY L. CRON
1028
Nov 1, 1996

DLC SURVEYING
ESTABLISHED 1976
Dan Cron
5694 Trout Creek Road
Parkdale, Oregon 97041
(541) 352-6574
P.L.S. Renewal date is 12/31/97

MART1096.dwg
MART1096.cdf

96090