SURVEY IN
SEC. 11, T 1 N, R 10 E, WM
HOOD RIVER COUNTY, STATE OF OREGON

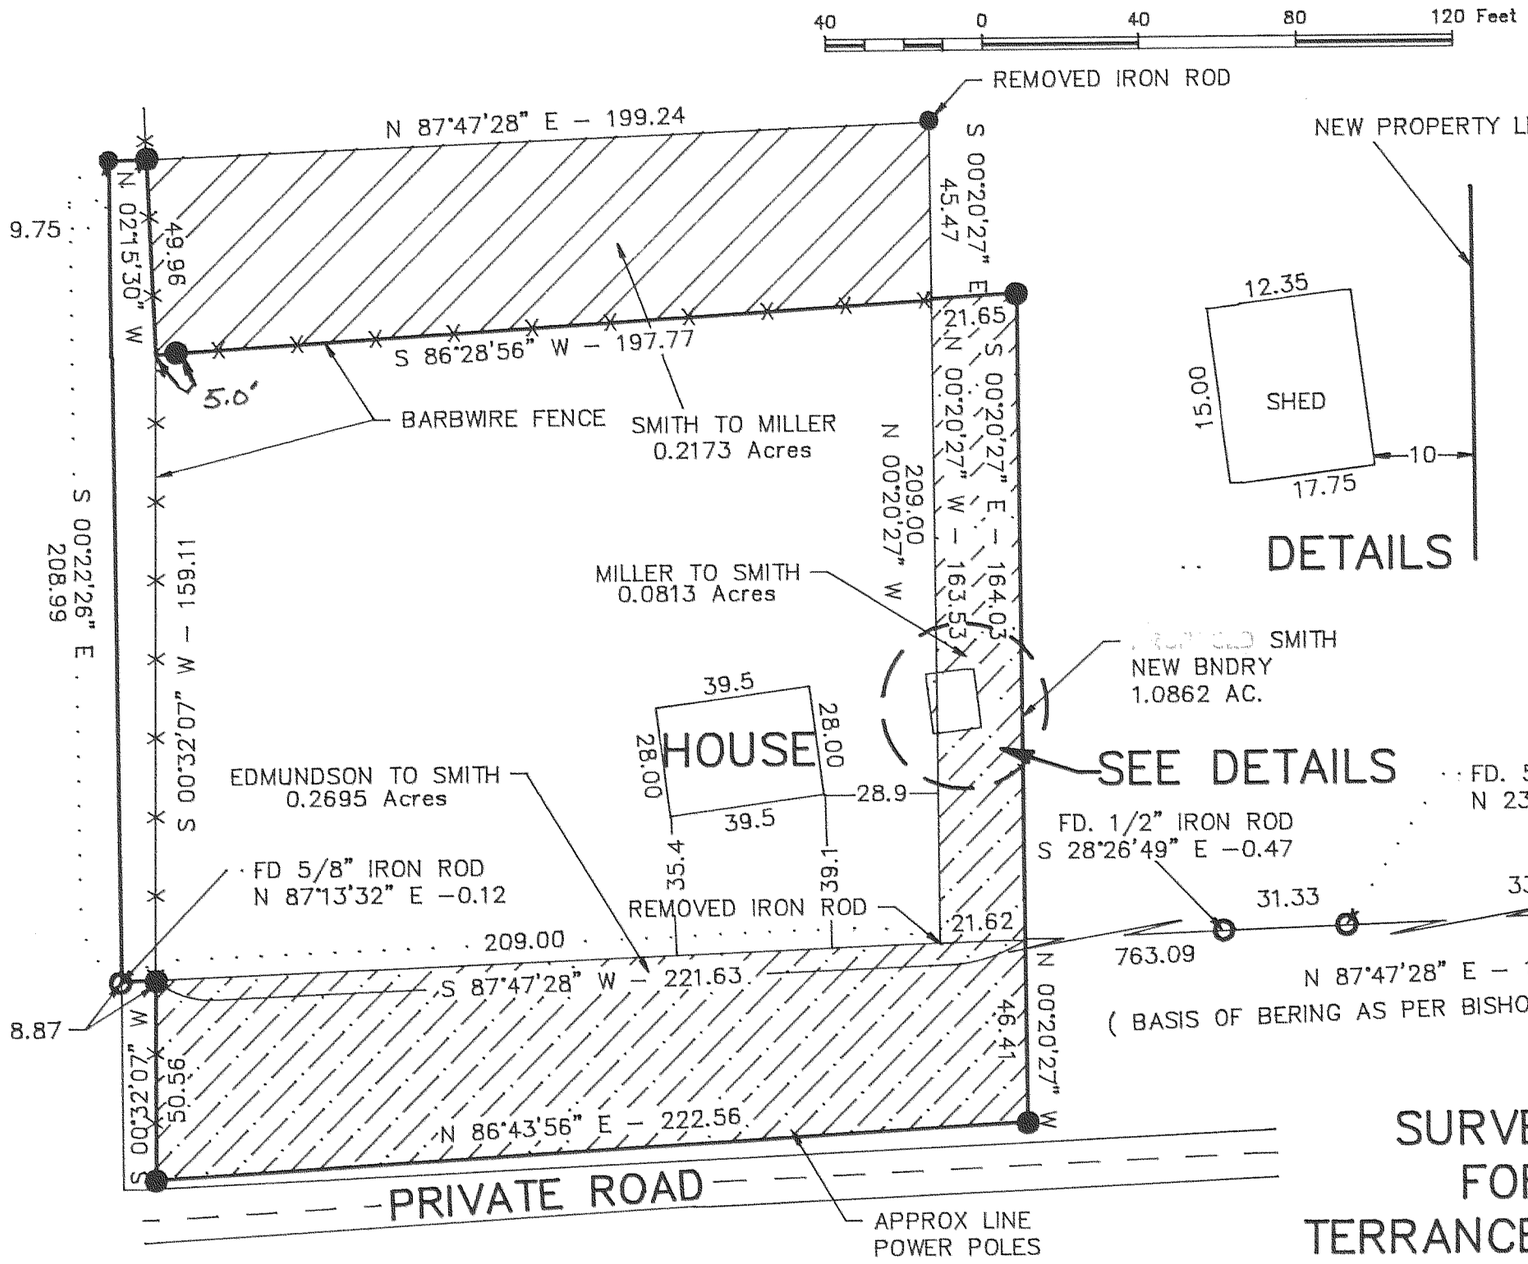

LEGEND

● = SET 5/8" IR WITH PLASTIC CAP MARKED OR #932 & WA #22098 EXCEPT AS NOTED

O = FOUND MONUNEMT AS NOTED

□ = CALCULATED CORNER AS NOTED

REFERENCE SURVEYS

SURVEY BY BISHOP SURVEYING MAY 1980
CS #80054
SURVEY BY DLC SURVEYING APRIL 1985

NARRATIVE OF SURVEY

THE PURPOSE OF THE SURVEY WAS TO ADJUST THE BOUNDARY OF THE HEREIN SHOWN PARCEL. A SURVEY WAS DONE PREVIOUS TO THE ADJUSTMENT AND IS HEREIN REVISED TO SHOW THE ADJUST-MENT. IRON RODS OF THE PREVIOUS SURVEY WERE REMOVED. ALL MONUMENTS FOUND AND ESTABLISHED ALONG WITH THE MEASURED BEARINGS AND DISTANCES ARE SHOWN HEREIN.

FILED

SEP 24, 1997
Richard G. Arnold
COUNTY SURVEYOR
DEPUTY

REGISTERED
PROFESSIONAL
LAND SURVEYOR

OREGON
JULY 17, 1970
ANTHONY C. KLEIN
932

EXPIRES 6-30-99

SURVEY
FOR
TERRANCE SMITH

Klein & Assoc.
LAND SURVEYING
1109 Country Club Road
Hood River, Oregon 97031
Tele: (503)386-3322

#97051