SURVEY IN
PART OF BLOCK 7
WINAN'S ADDITION TO THE CITY OF HOOD RIVER
NE 1/4, SEC. 36, T 3 N, R 10 E, WM
HOOD RIVER COUNTY, STATE OF OREGON

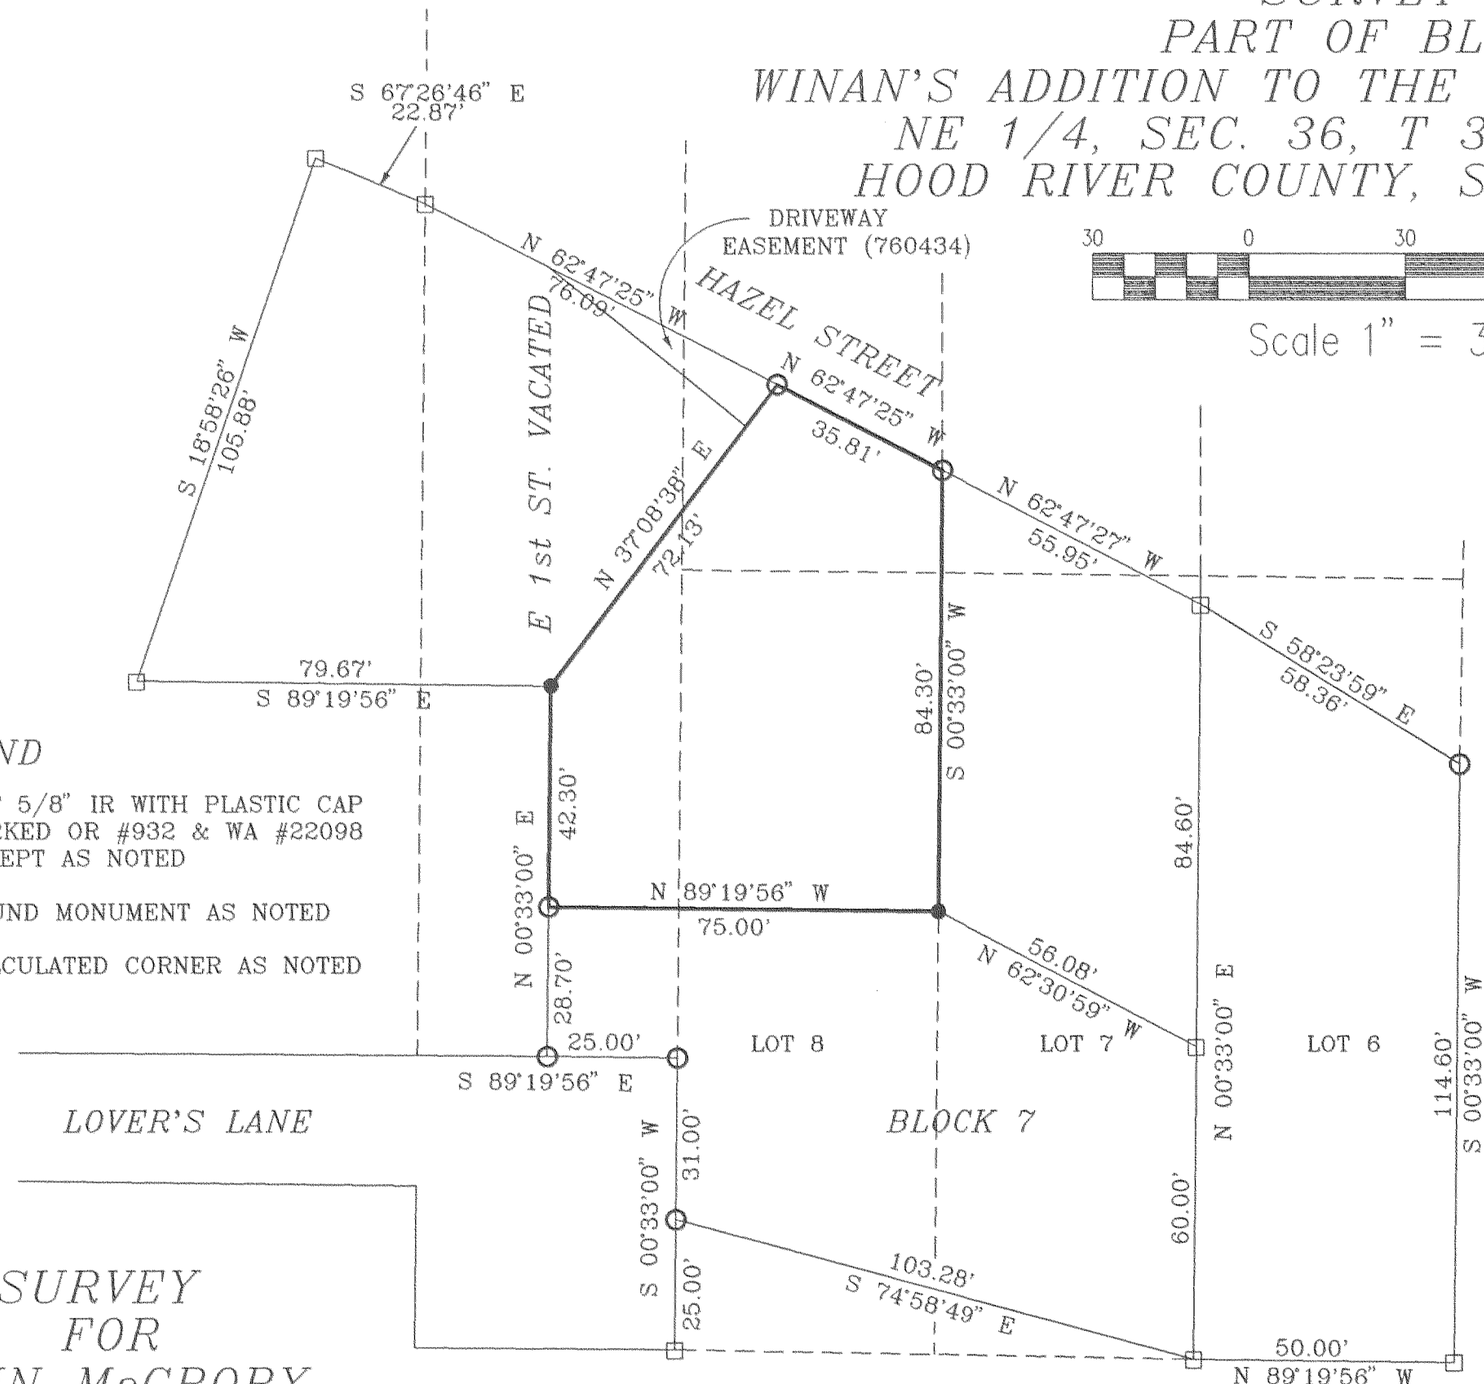

30 0 30 90

Scale 1" = 30 ft

LEGEND

● = SET 5/8" IR WITH PLASTIC CAP MARKED OR #932 & WA #22098 EXCEPT AS NOTED

○ = FOUND MONUMENT AS NOTED

□ = CALCULATED CORNER AS NOTED

BASIS OF BEARING

SURVEY BY KLEIN & ASSOC.
CS #86044

REFERENCE SURVEYS

SURVEY BY TERRA SURVEYING
CS #90042
SURVEY BY KLEIN & ASSOC.
CS #86044

NARRATIVE OF SURVEY

THE PURPOSE OF THIS SURVEY WAS TO LOCATE THE EXTERIOR CORNERS OF THE PARCEL SHOWN HEREIN. FOUND NO MAJOR DISCREPANCYS.

FILED

DEC 16, 1999

COUNTY SURVEYOR

REGISTERED
PROFESSIONAL
LAND SURVEYOR

OREGON
JULY 17, 1970
ANTHONY C. KLEIN
932

Expires 6-30-01

SURVEY
FOR
JOHN McGRORY

Klein & Assoc.
LAND SURVEYING
1203th ST. SUITE H
Hood River, Oregon, 97031
Tele: (503)386-3322

DATE SURVEYED: OCT. 1999
JOB NO.: 99068

#99111