BASIS OF BEARING:
N.A.D. 1983, OREGON NORTH, GRID BEARINGS

NARRATIVE:
NO MAJOR DISCREPANCIES WERE FOUND.

REFERENCES:
HOOD RIVER COUNTY RELOCATION OF THE QUARTER CORNER COMMON TO SECTIONS 10 AND 11.
HOOD RIVER COUNTY SURVEYOR'S NUMBER 79064
HOOD RIVER COUNTY SURVEYOR'S NUMBER 88013
HOOD RIVER COUNTY SURVEYOR'S NUMBER 90027
HOOD RIVER COUNTY RECORDER'S FEE No. 900916, DEED RECORDS.

LOCATION OF SURVEY:
THE SOUTHWEST QUARTER OF THE NORTHWEST QUARTER OF SECTION 11, TOWNSHIP 2 NORTH, RANGE 10 EAST, W.M., HOOD RIVER COUNTY, OR.

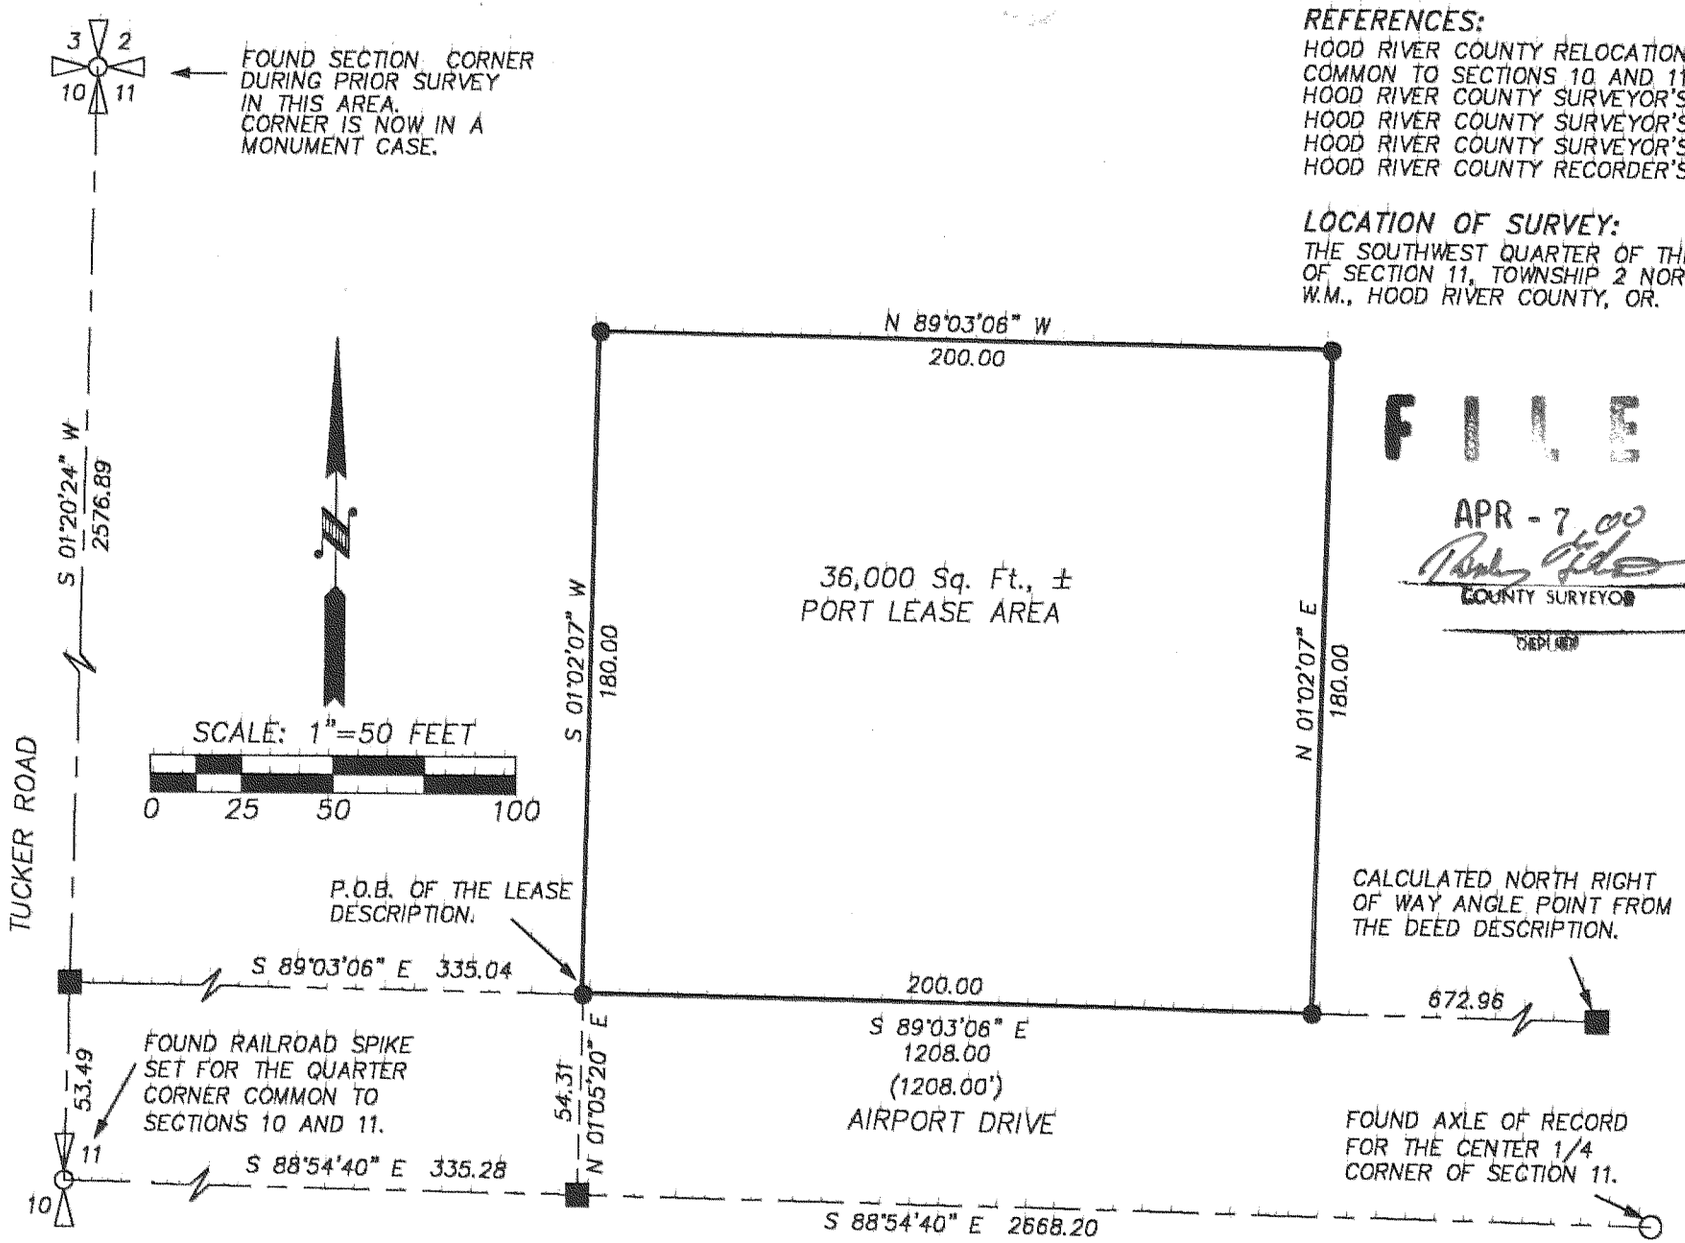

FILED
APR - 7 00
COUNTY SURVEYOR
DEPUTY

REGISTERED PROFESSIONAL LAND SURVEYOR
OREGON
JULY 13, 1979
ROY O. GAYLORD
1815
Expires June, 2001

LEGEND:
- ● SET 5/8"X30" IRON ROD W/CAP
- ○ FOUND MONUMENT OF RECORD
- ■ CALCULATED, NOT FOUND OR SET
- ( ) DEED OR PLAT CALL

TERRA SURVEYING

DATE: FEBRUARY, 2000
SCALE: 1" = 50'
PROJECT: 2006

P.O. BOX 617
HOOD RIVER, OREGON 97031

PHONE & FAX: (541) 386-4531
terra@gorge.net

PROPERTY LEASE SURVEY for PORT OF HOOD RIVER

Exhibit 'A'

2000 026