# BOUNDARY LINE ADJUSTMENT IN
# NW 1\4 SEC. 22 T. 1 N. R.10E W.M. OF GOV'T LOT 4
# HOOD RIVER COUNTY, STATE OF OREGON

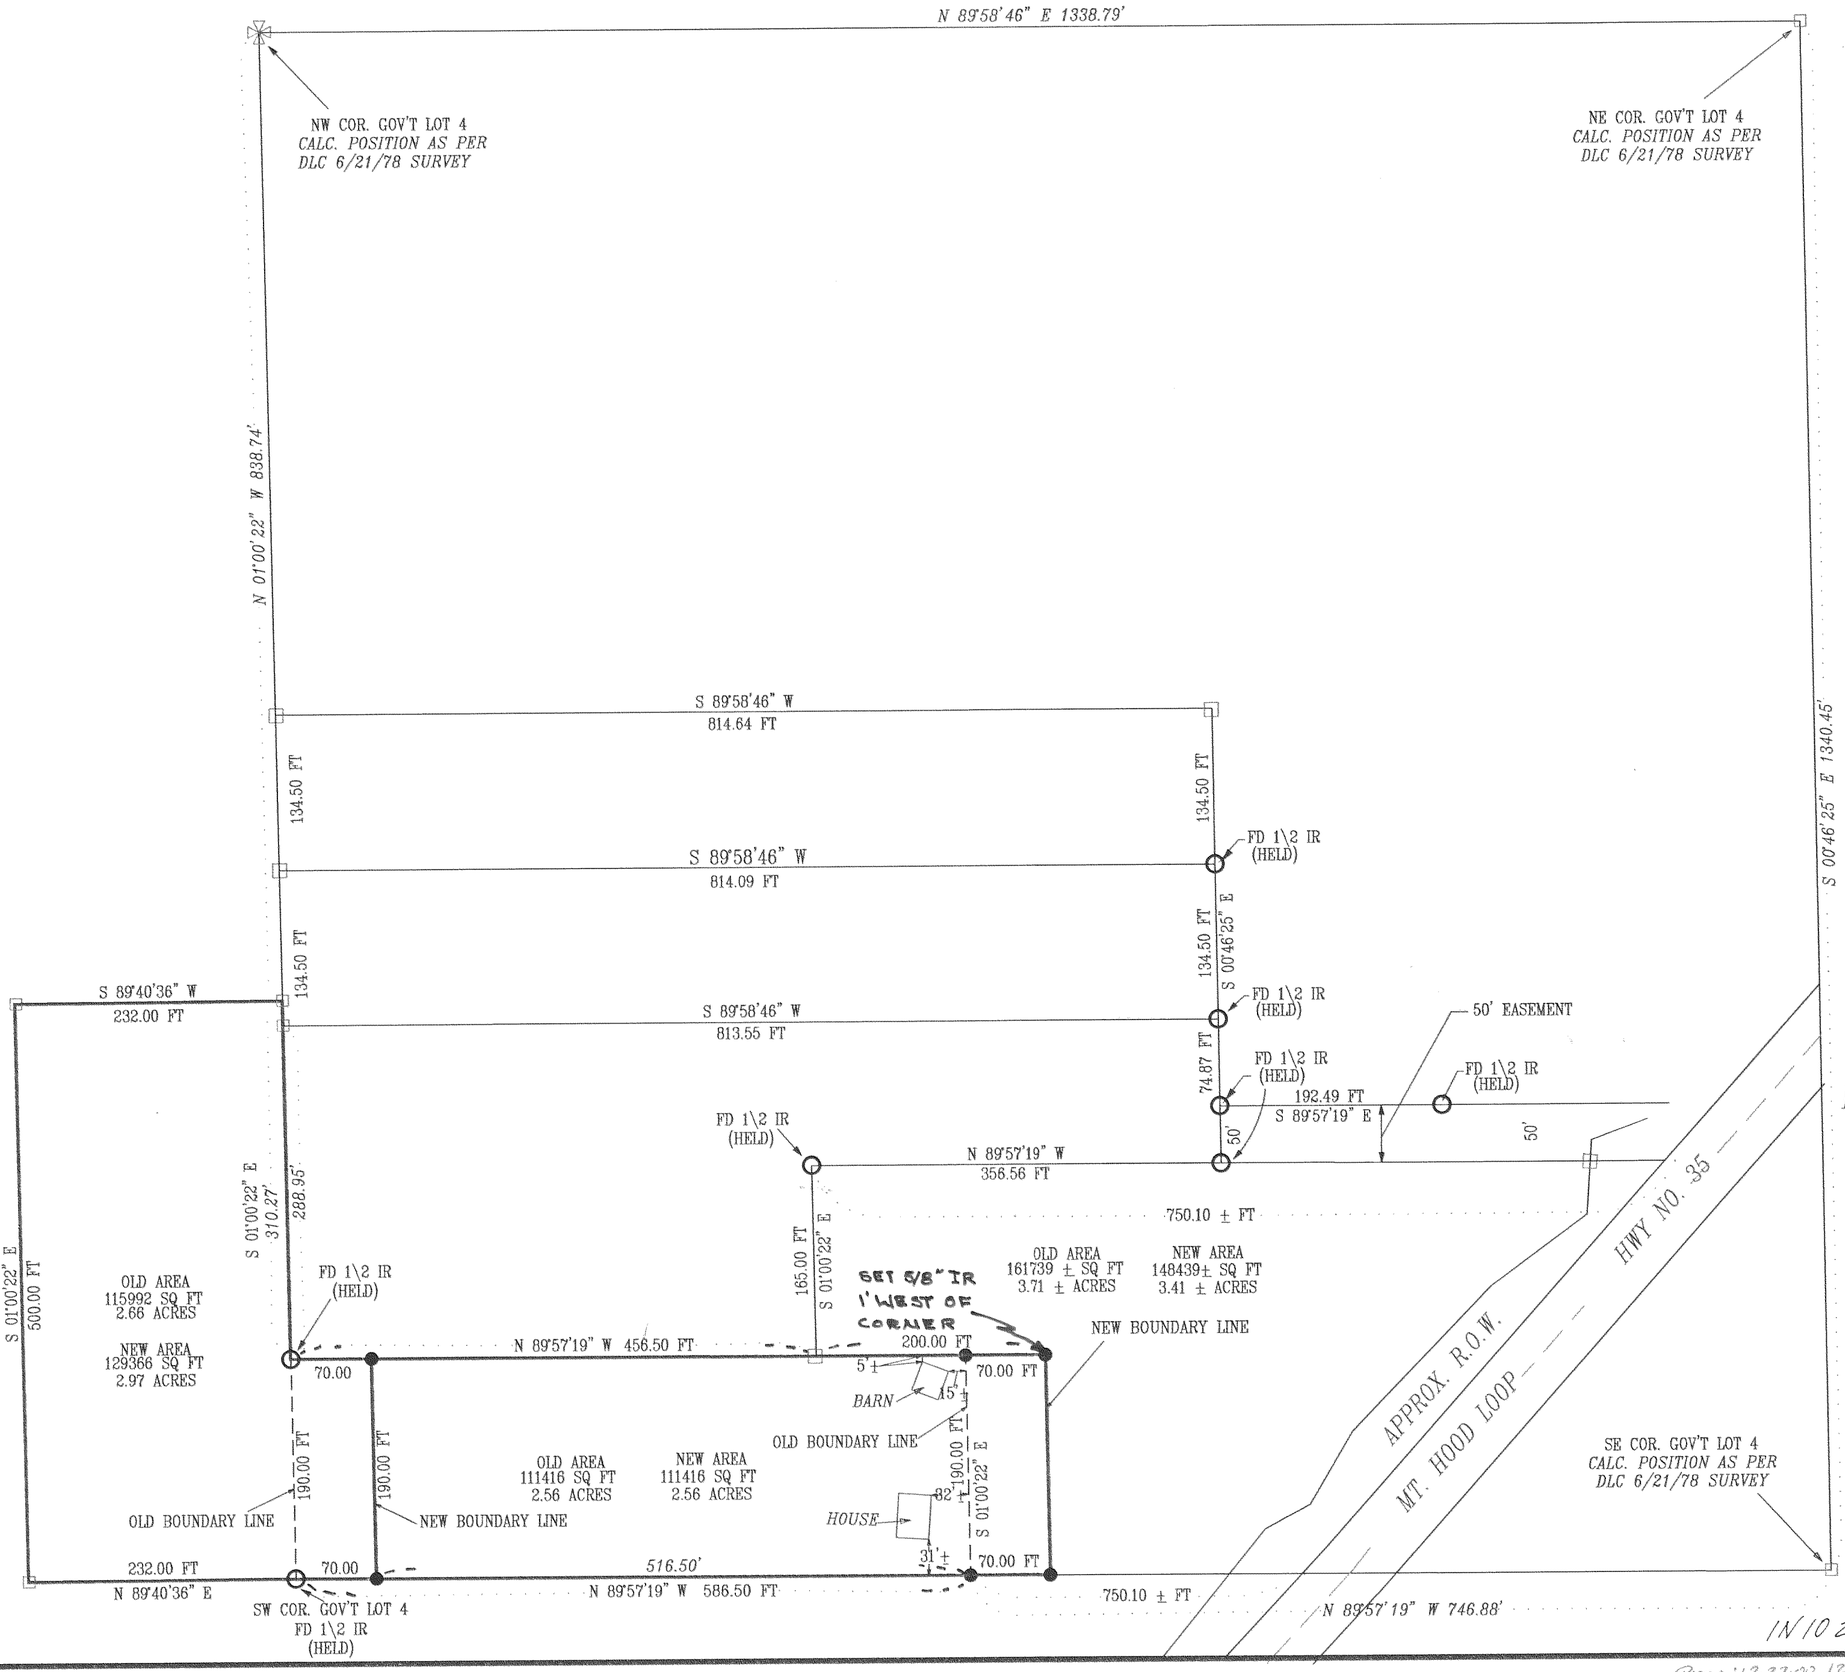


N

100 0 100 300

Scale 1" = 100 ft

BASIS OF BEARING
SURVEY BY DLC
CS # 83031

FILED

DEC 2 8 2000

COUNTY SURVEYOR

DEPUTY

LEGEND

- ● = SET 5/8" IR WITH PLASTIC CAP MARKED OR #932 & WA #22098 EXCEPT AS NOTED
- ○ = FOUND MONUMENT AS NOTED
- □ = CALCULATED CORNER AS NOTED
- = CALCULATED 1/4 COR AS NOTED
- = CALCULATED SEC COR AS NOTED
- = FOUND 1/4 COR AS NOTED
- = FOUND SEC COR AS NOTED

REFERENCE SURVEYS
SURVEY BY DLC
CS # 83031 & CS # 92075

NARRATIVE OF SURVEY

THE PURPOSE OF THIS SURVEY IS TO ADJUST THE BOUNDARY OF THE PARCELS SHOWN HEREIN. MONUMENTS SET BY DLC SURVEYING WERE FOUND AND HELD. THE CORNER OF GOVERNMENT LOT 4 WERE CALCULATED BASED ON DLC SURVEY 6/21/78. ALL MONUMENTS FOUND AND ESTABLISHED ALONG WITH THE MEASURED BEARINGS AND DISTANCE ARE SHOWN HEREIN.

BOUNDARY LINE ADJUSTMENT
FOR
BOB GREEN

REGISTERED
PROFESSIONAL
LAND SURVEYOR

OREGON
JULY 17, 1970
ANTHONY C. KLEIN
932

EXPIRES: 6-30-01


Klein & Assoc.
LAND SURVEYING
1203 12th Street Suite H
Hood River, Oregon 97031
Tele: (503)386-3322


DATE SURVEYED: DEC. 2000
JOB NO.: 00058

1N10 22B 1100

Rec'd: 12-27-00 1200
" 12-27-00 1500

2000 108