SURVEY IN RIVERVIEW PARK ADDITION
IN THE SW 1/4 SEC 25, T 3 N, R 10 E, WM
CITY OF HOOD RIVER, STATE OF OREGON

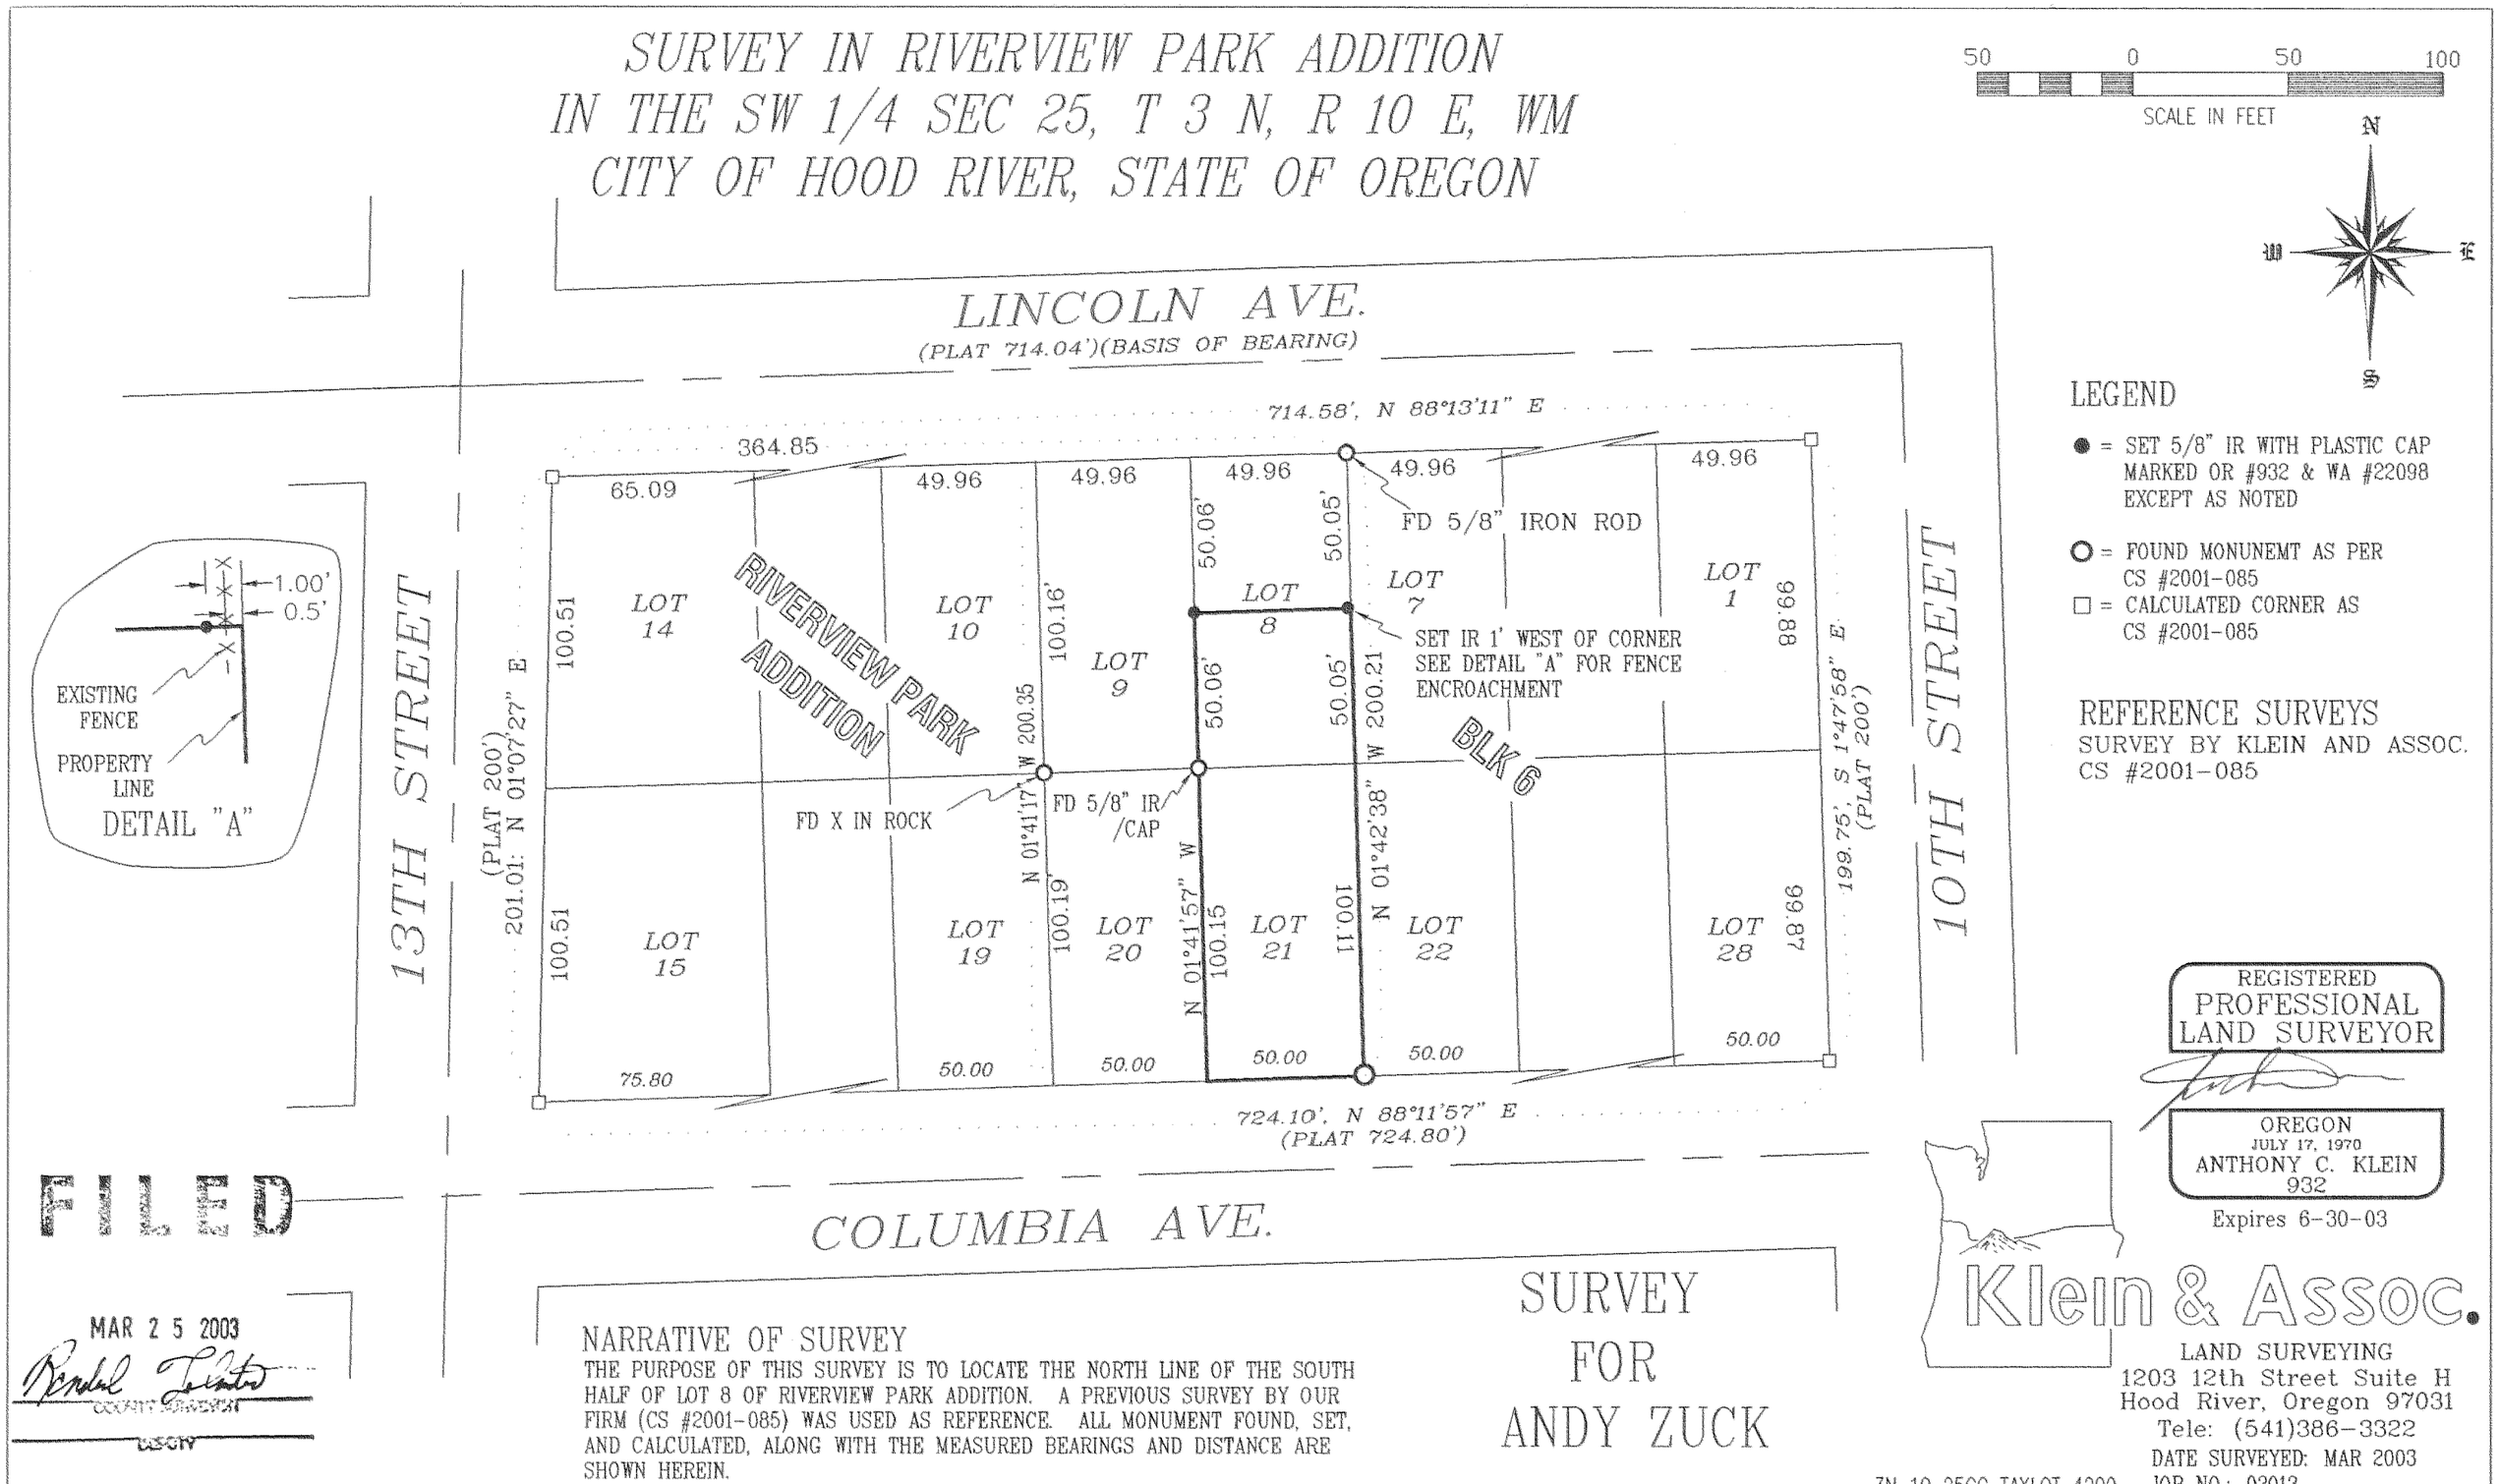

LEGEND

- ● = SET 5/8" IR WITH PLASTIC CAP MARKED OR #932 & WA #22098 EXCEPT AS NOTED
- ○ = FOUND MONUNEMT AS PER CS #2001-085
- □ = CALCULATED CORNER AS CS #2001-085

REFERENCE SURVEYS

SURVEY BY KLEIN AND ASSOC.
CS #2001-085

REGISTERED
PROFESSIONAL
LAND SURVEYOR

OREGON
JULY 17, 1970
ANTHONY C. KLEIN
932

Expires 6-30-03

FILED

MAR 2 5 2003

COUNTY SURVEYOR

DEPUTY

NARRATIVE OF SURVEY

THE PURPOSE OF THIS SURVEY IS TO LOCATE THE NORTH LINE OF THE SOUTH HALF OF LOT 8 OF RIVERVIEW PARK ADDITION. A PREVIOUS SURVEY BY OUR FIRM (CS #2001-085) WAS USED AS REFERENCE. ALL MONUMENT FOUND, SET, AND CALCULATED, ALONG WITH THE MEASURED BEARINGS AND DISTANCE ARE SHOWN HEREIN.

SURVEY FOR ANDY ZUCK

Klein & Assoc.
LAND SURVEYING
1203 12th Street Suite H
Hood River, Oregon 97031
Tele: (541)386-3322

DATE SURVEYED: MAR 2003

3N 10 25CC TAXLOT 4200 JOB NO.: 03013

Rec'd: 3-20-03

CS 2003 016