NARRATIVE:

THE PURPOSE OF THIS SURVEY IS TO ESTABLISH THE EXTERIOR BOUNDARIES OF THOSE TRACTS OF LAND DESCRIBED IN DEED RECORDED AS FEE NO.'S 791871, 811873 AND 951640.
I ESTABLISHED THE NORTHEAST CORNER AT ITS CALCULATED POSITION BETWEEN THE FOUND MONUMENTS AT THE SOUTHEAST CORNER AND EAST QUARTER CORNER OF SECTION 4. FALLINGS ARE SHOWN TO A FOUND IRON ROD. I HELD THE SCRIBED ROCK FOUND AT THE COUNTRY CLUB ROAD RIGHT OF WAY FOR LINE IN ESTABLISHING THE NORTH LINE.
I ESTABLISHED THE NORTHWEST CORNER 30 FEET WEST OF THE SCRIBED ROCK AS PER CS# 78056. I HELD THE FOUND 1/16TH CORNER ON THE SOUTH LINE OF THE SECTION TO ESTABLISH THE WEST LINE. I ESTABLISHED THE SOUTHWEST CORNER AT DEED DISTANCE FROM THE NORTHWEST CORNER. I HELD THE FOUND IRON ROD AT THE SOUTHEAST CORNER OF TAX LOT 1800 FOR LINE TO ESTABLISH THE SOUTH LINE. I ESTABLISHED THE SOUTHEAST CORNER AT THE INTERSECTION OF THE SOUTH LINE WITH THE EAST SECTION LINE.

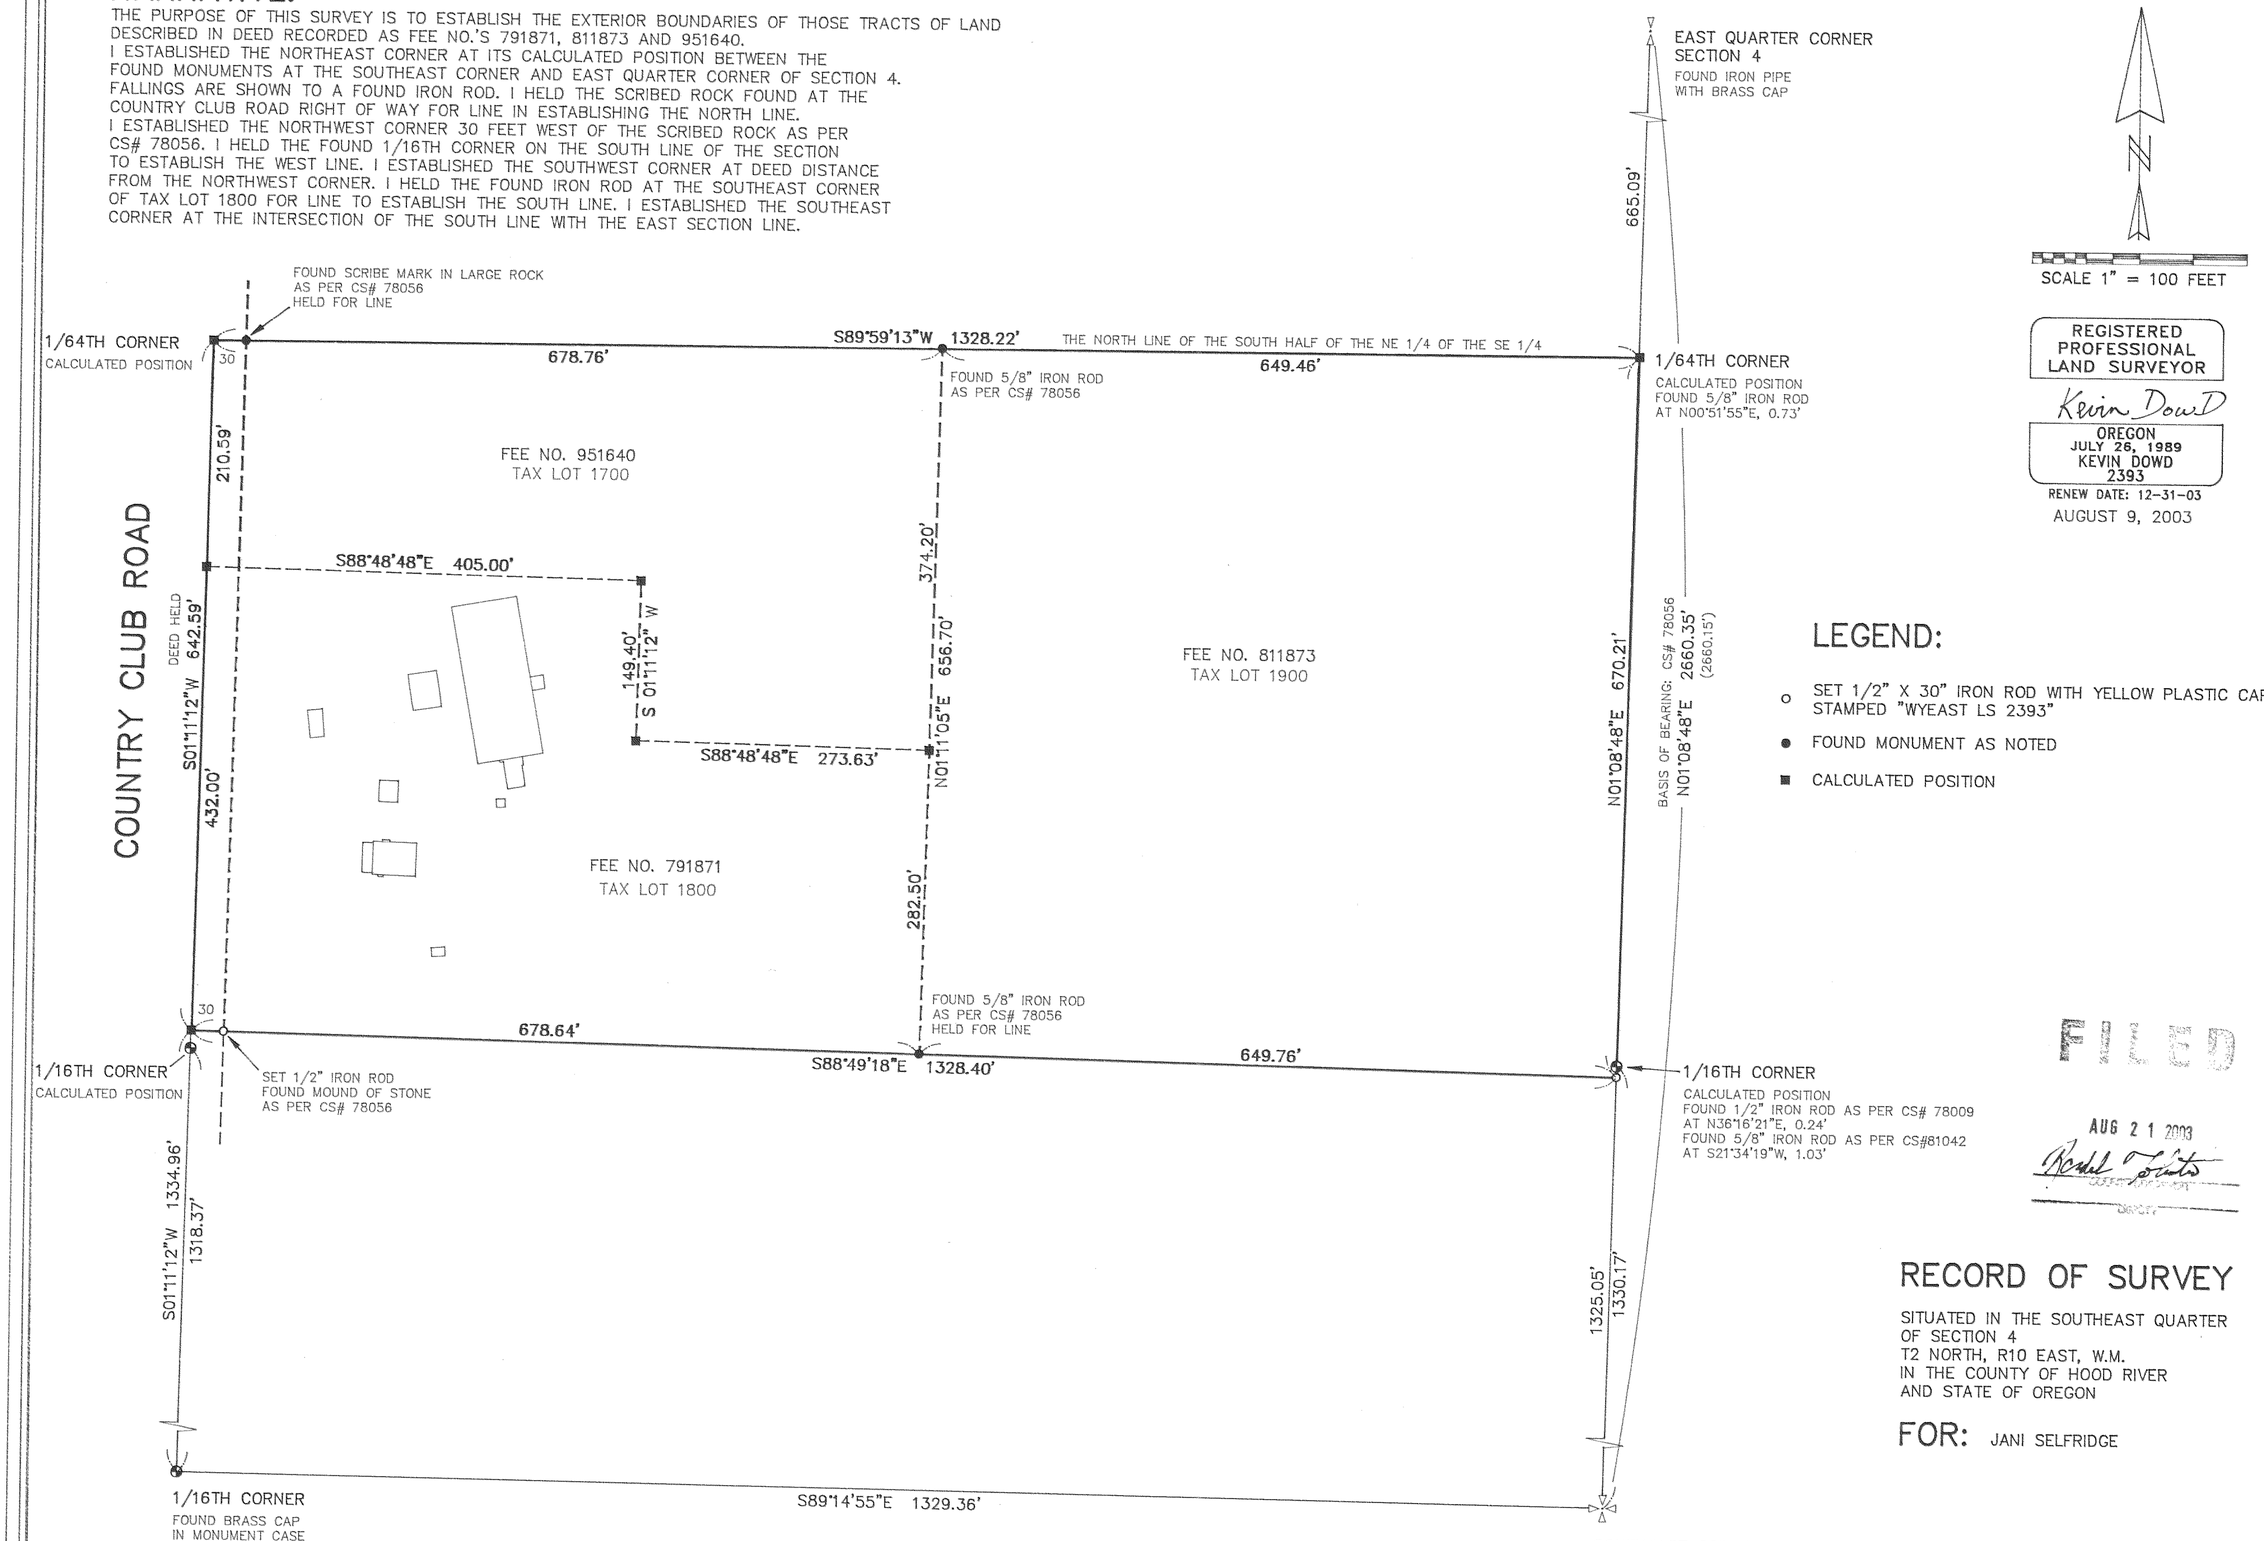

REGISTERED PROFESSIONAL LAND SURVEYOR
Kevin Dowd
OREGON
JULY 26, 1989
KEVIN DOWD
2393
RENEW DATE: 12-31-03
AUGUST 9, 2003

LEGEND:

- ○ SET 1/2" X 30" IRON ROD WITH YELLOW PLASTIC CAP STAMPED "WYEAST LS 2393"
- ● FOUND MONUMENT AS NOTED
- ■ CALCULATED POSITION

FILED
AUG 21 2003
Bobbi Tibbits
COUNTY CLERK

RECORD OF SURVEY

SITUATED IN THE SOUTHEAST QUARTER
OF SECTION 4
T2 NORTH, R10 EAST, W.M.
IN THE COUNTY OF HOOD RIVER
AND STATE OF OREGON

FOR: JANI SELFRIDGE

WYEAST SURVEYS
KEVIN DOWD
4399 WOODWORTH DR.
MT HOOD, OR 97041
(541) 352-6065

Recd: 8-19-03 1000

TAX LOTS 1700, 1800 AND 1900 2N 10 4D
CS 2003 057