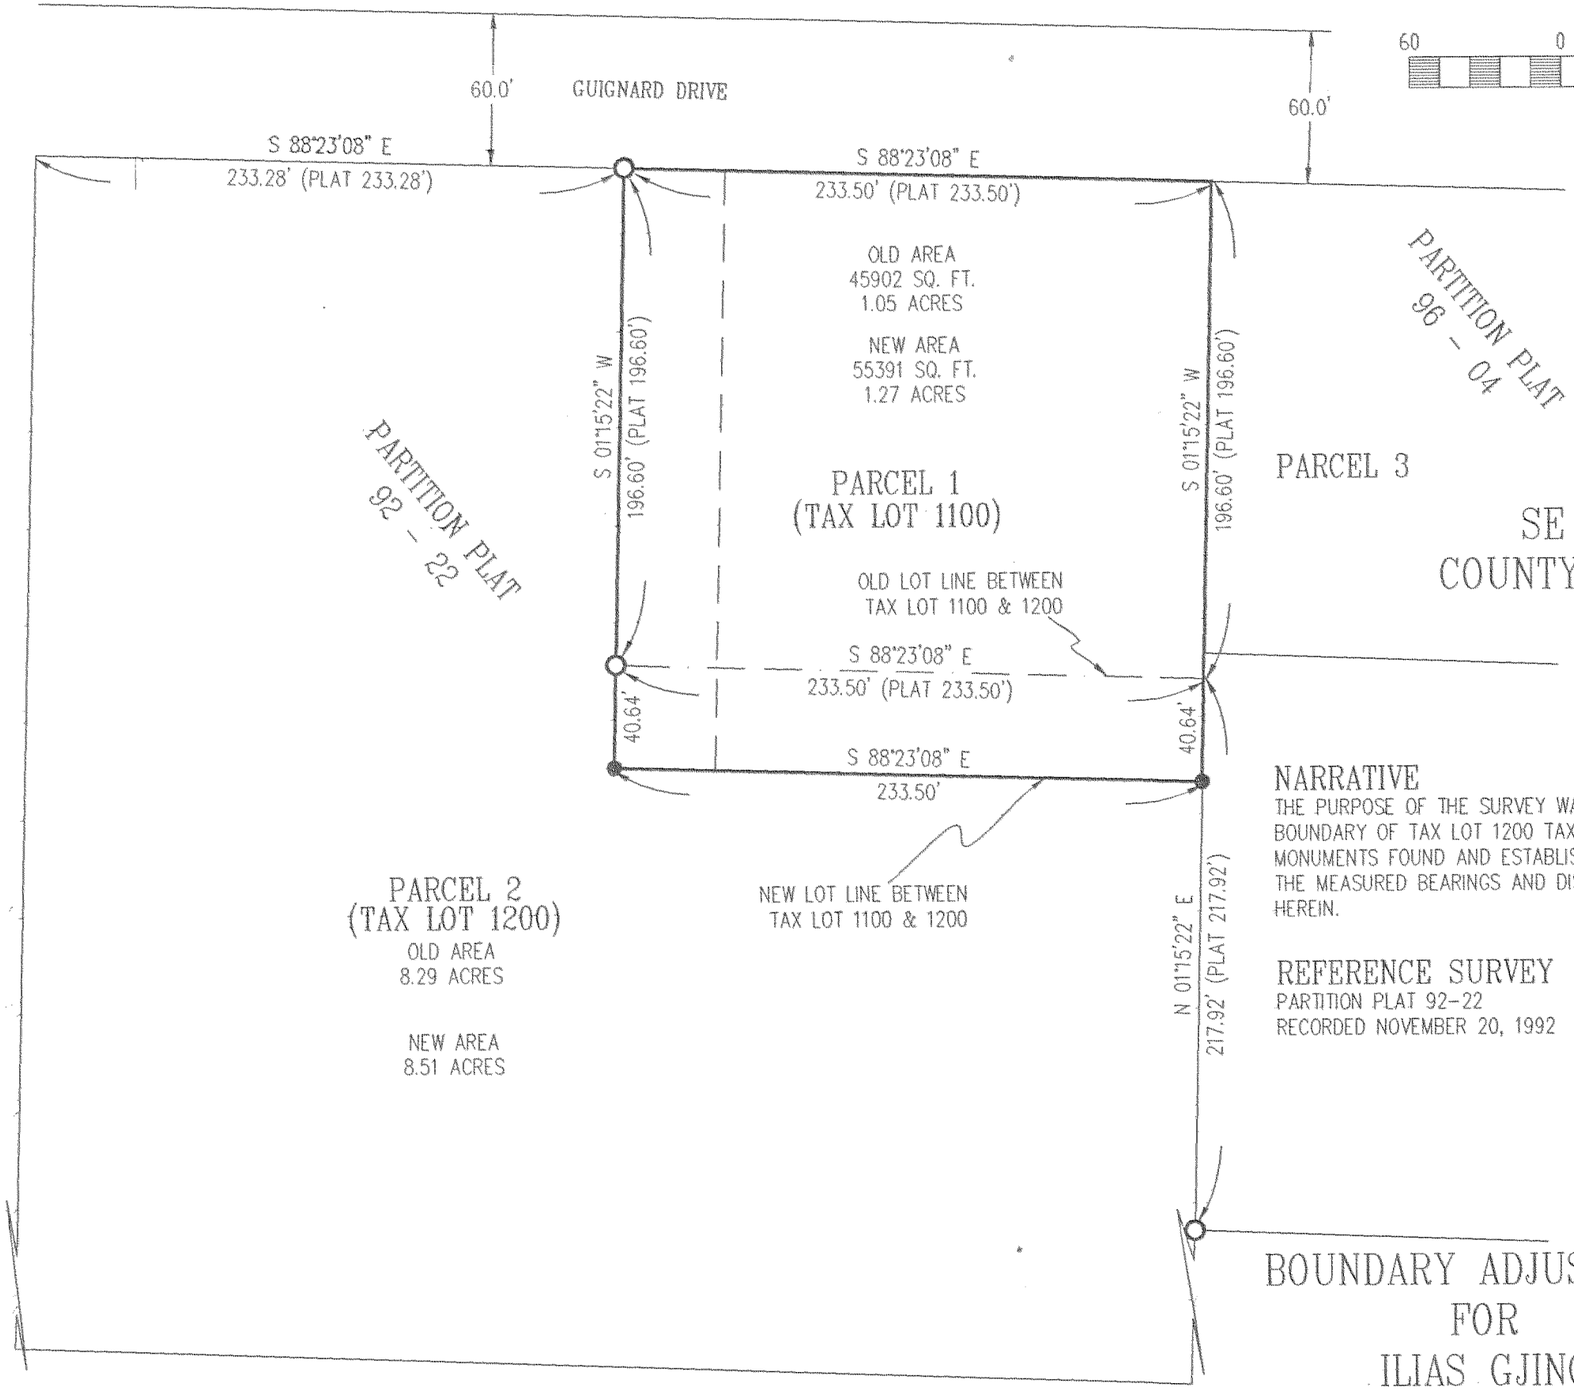

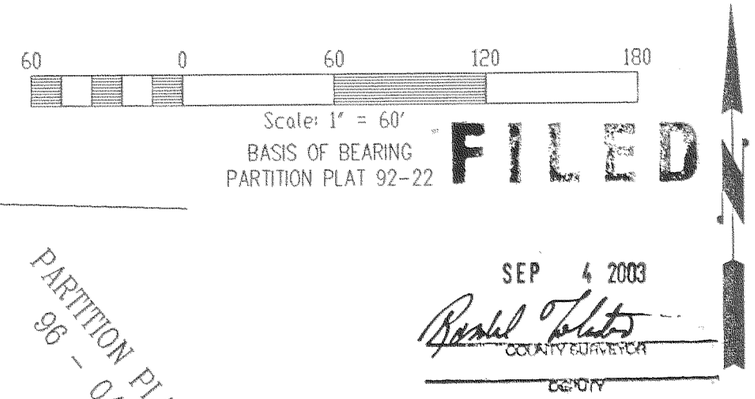

BOUNDARY ADJUSTMENT IN PARTITION PLAT 92-22
SE 1/4, SEC 2, T 2 N, R 10 E, WM
COUNTY OF HOOD RIVER, STATE OF OREGON

LEGEND

● = SET 5/8" IR WITH PLASTIC CAP MARKED OR #932 & WA #22098 EXCEPT AS NOTED

○ = MONUMENTS AS PER PARTITION PLAT 92-22

NARRATIVE

THE PURPOSE OF THE SURVEY WAS TO ADJUST THE BOUNDARY OF TAX LOT 1200 TAX LOT 1100. ALL MONUMENTS FOUND AND ESTABLISHED ALONG WITH THE MEASURED BEARINGS AND DISTANCES ARE SHOWN HEREIN.

REFERENCE SURVEY

PARTITION PLAT 92-22
RECORDED NOVEMBER 20, 1992

REGISTERED
PROFESSIONAL
LAND SURVEYOR

OREGON
JULY 17, 1970
ANTHONY C. KLEIN
932

Expires 6-30-05

Klein & Assoc.
LAND SURVEYING
1412 13TH STREET
Hood River, Oregon 97031
Tele: (541)386-3322

Job No.: 03059
Date: AUGUST 2003

BOUNDARY ADJUSTMENT FOR ILIAS GJINO

2N 10E 2DC TL 1200 & 1100

Rec: 9-3-03 1500

CS 2003 060