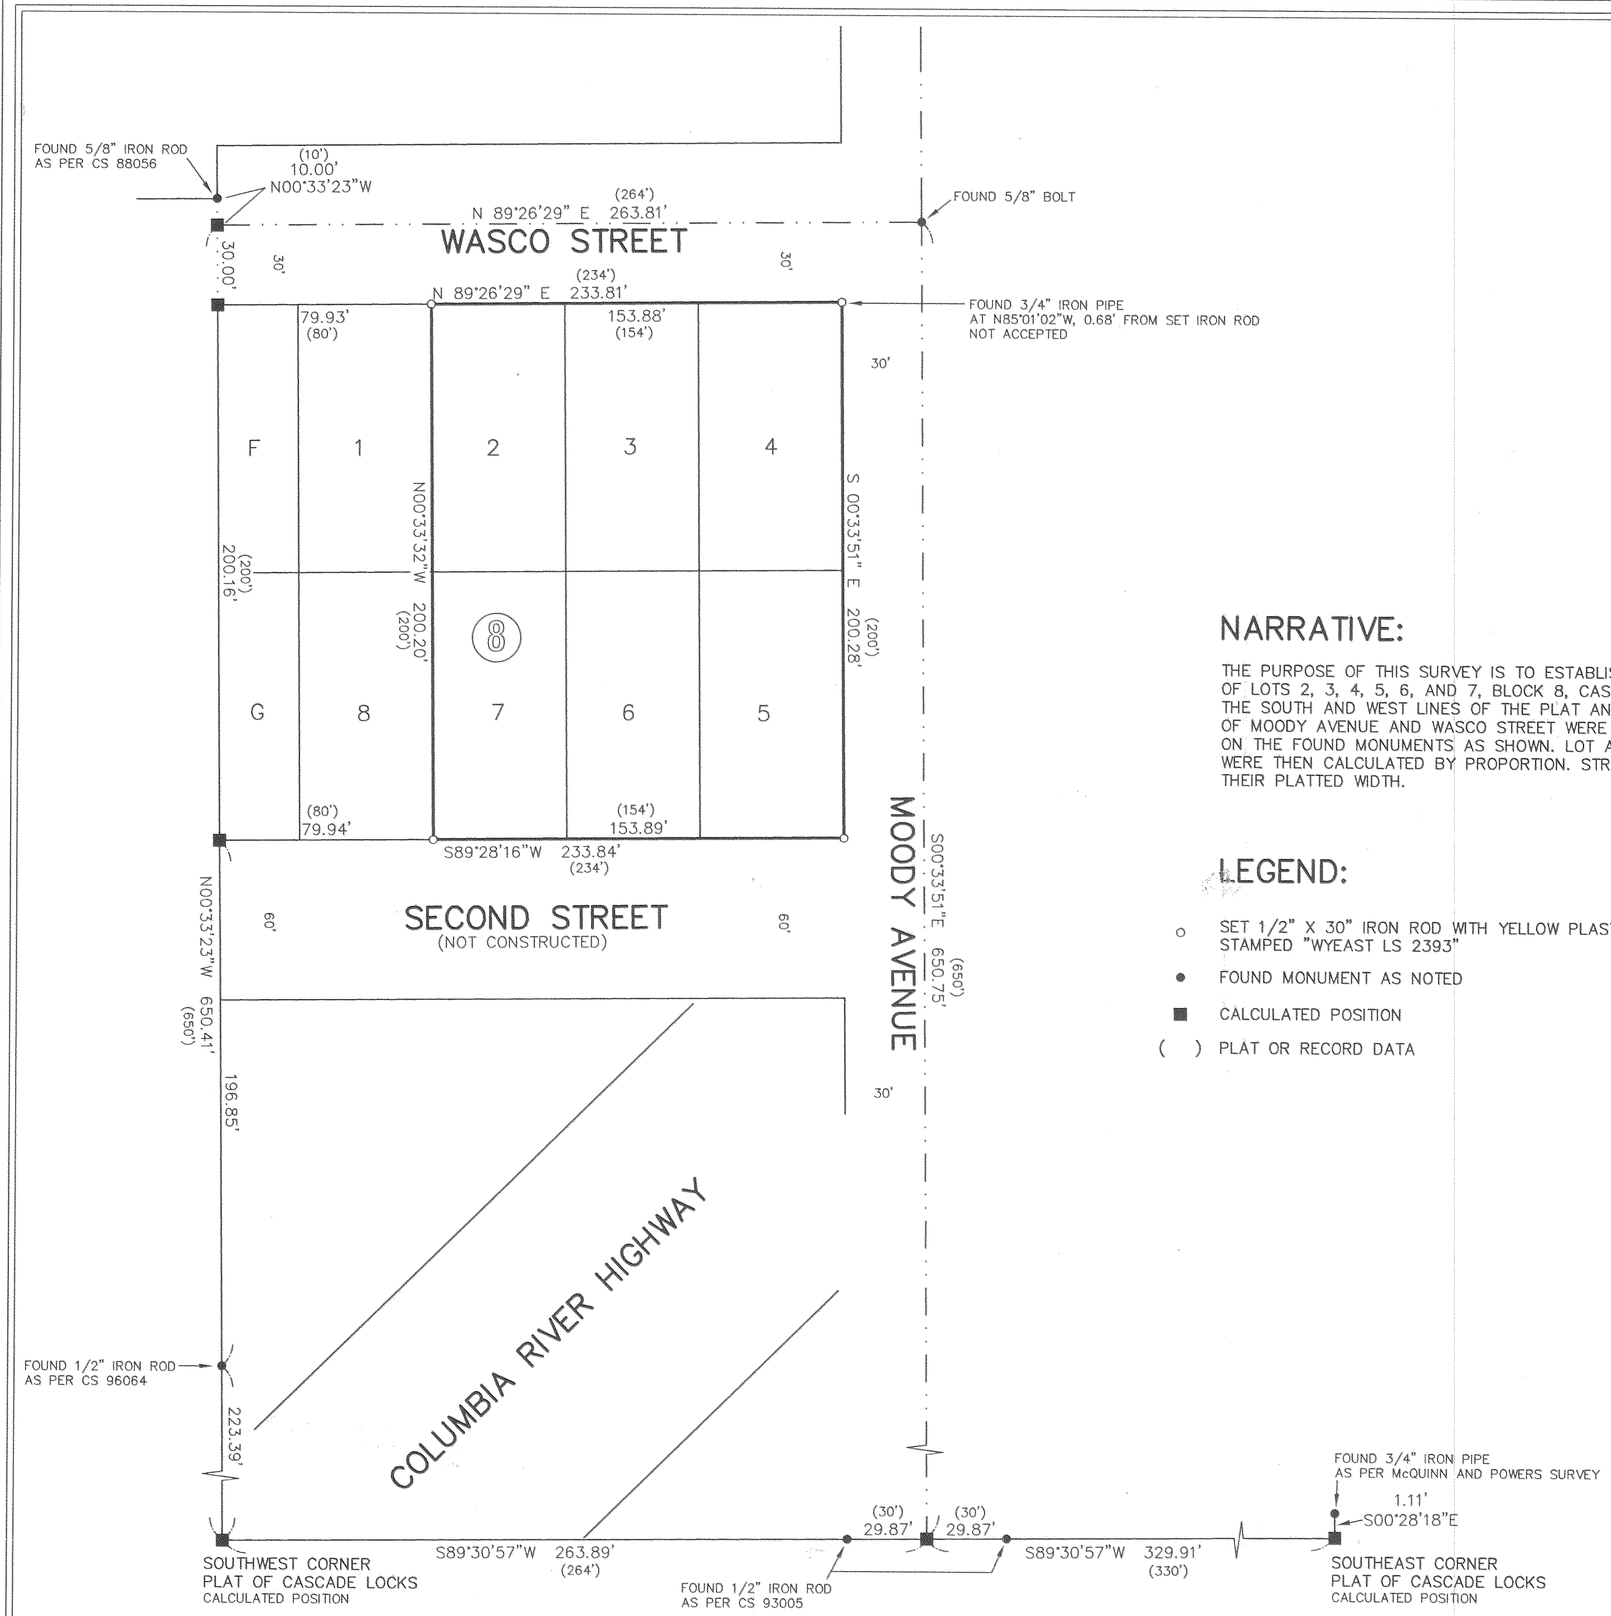

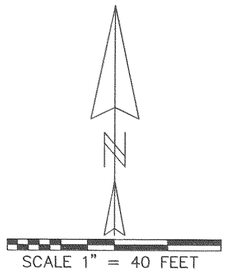

REGISTERED
PROFESSIONAL
LAND SURVEYOR

Kevin Dowd

OREGON
JULY 26, 1989
KEVIN DOWD
2393

RENEW DATE: 12-31-05

APRIL 6, 2005

NARRATIVE:

THE PURPOSE OF THIS SURVEY IS TO ESTABLISH THE BOUNDARIES OF LOTS 2, 3, 4, 5, 6, AND 7, BLOCK 8, CASCADE LOCKS. THE SOUTH AND WEST LINES OF THE PLAT AND THE CENTERLINES OF MOODY AVENUE AND WASCO STREET WERE ESTABLISHED BASED ON THE FOUND MONUMENTS AS SHOWN. LOT AND BLOCK CORNERS WERE THEN CALCULATED BY PROPORTION. STREETS WERE GIVEN THEIR PLATTED WIDTH.

LEGEND:

- ○ SET 1/2" X 30" IRON ROD WITH YELLOW PLASTIC CAP STAMPED "WYEAST LS 2393"
- ● FOUND MONUMENT AS NOTED
- ■ CALCULATED POSITION
- ( ) PLAT OR RECORD DATA

RECORD OF SURVEY

LOTS 2,3,4,5,6 AND 7
BLOCK 8, CASCADE LOCKS
SITUATED IN THE SOUTHWEST 1/4
OF SECTION 12
T2 NORTH, R7 EAST, W.M.
IN THE CITY OF CASCADE LOCKS
HOOD RIVER COUNTY, OREGON

FILED

FOR: ED CLARK

MAY 10 2005
COUNTY SURVEYOR
DEPUTY

WYEAST SURVEYS
KEVIN DOWD
4399 WOODWORTH DRIVE
MT HOOD, OR 97041
(541) 352-6065

TAX LOT 4600, 2N 7 12CD

Taxes: 4/14/05 $800

CS 2005 033