TERRA SURVEYING

PROPERTY BOUNDARY SURVEY
for
GIGI SIEKKINEN

HOOD RIVER COUNTY SURVEYOR'S OFFICE
CS# 2014 035
DATE FILED: 9.18.14
BY:

LOCATION OF SURVEY:

PARCEL OF LAND LOCATED IN THE SOUTHEAST QUARTER OF THE SOUTHEAST QUARTER OF SECTION 34, TOWNSHIP 3 NORTH, RANGE 10 EAST, WILLAMETTE MERIDIAN, HOOD RIVER COUNTY, OREGON.

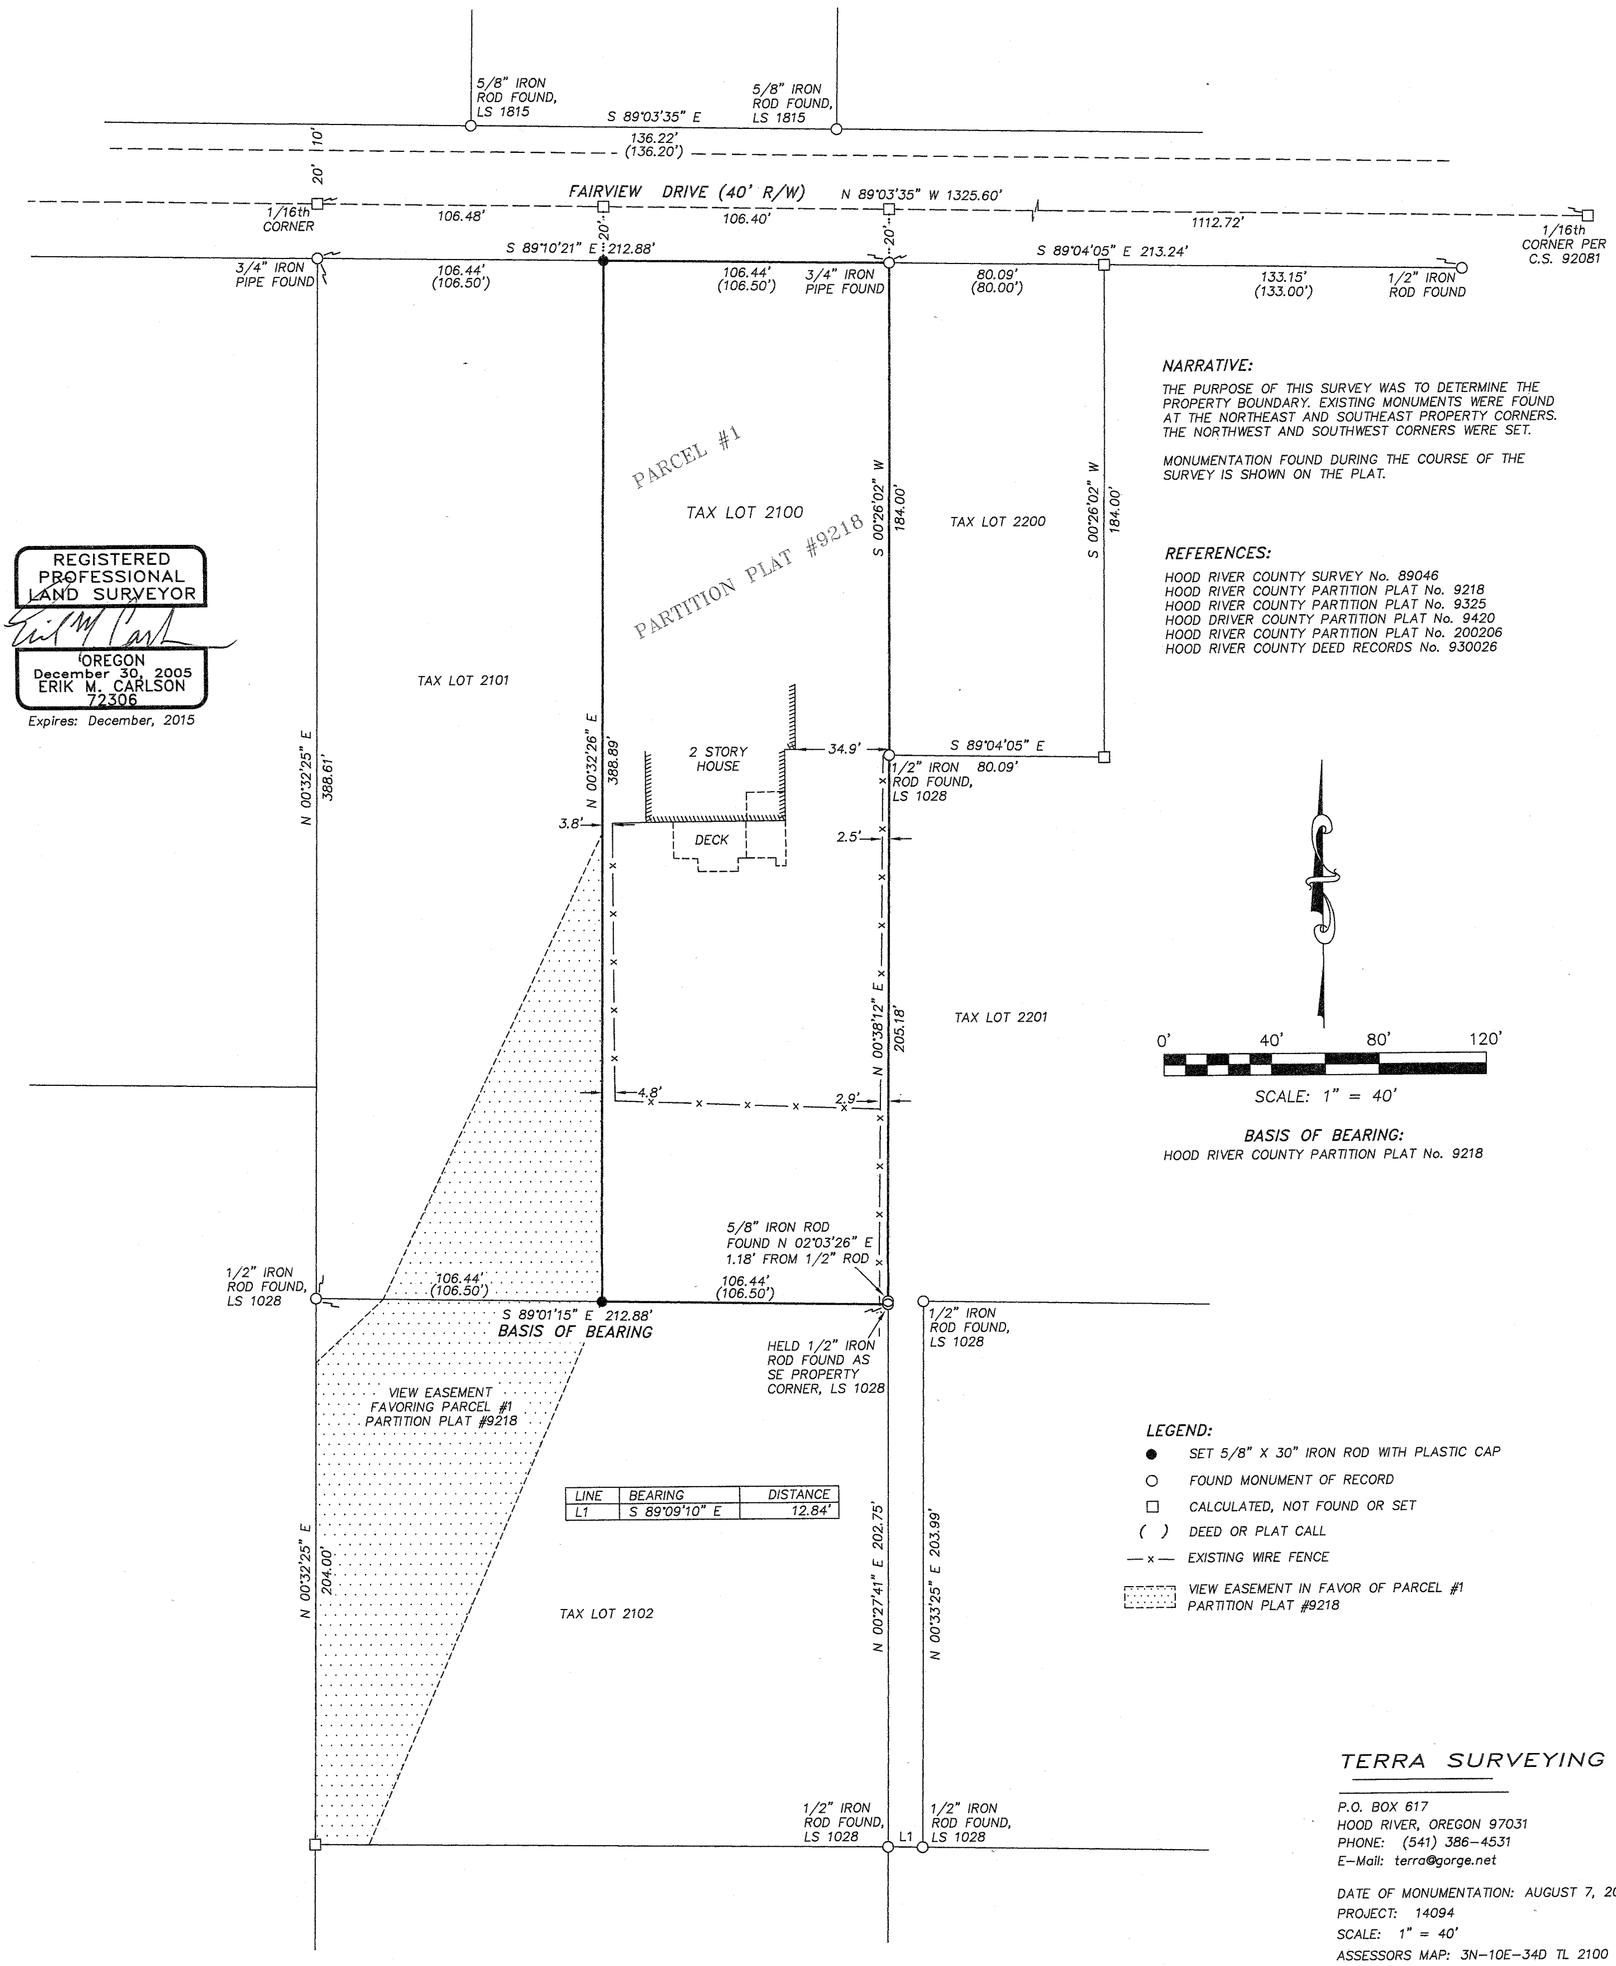

LINE	BEARING	DISTANCE
L1	S 89°09'10" E	12.84'

REGISTERED PROFESSIONAL LAND SURVEYOR
OREGON
December 30, 2005
ERIK M. CARLSON
72306
Expires: December, 2015

NARRATIVE:

THE PURPOSE OF THIS SURVEY WAS TO DETERMINE THE PROPERTY BOUNDARY. EXISTING MONUMENTS WERE FOUND AT THE NORTHEAST AND SOUTHEAST PROPERTY CORNERS. THE NORTHWEST AND SOUTHWEST CORNERS WERE SET.

MONUMENTATION FOUND DURING THE COURSE OF THE SURVEY IS SHOWN ON THE PLAT.

REFERENCES:

HOOD RIVER COUNTY SURVEY No. 89046
HOOD RIVER COUNTY PARTITION PLAT No. 9218
HOOD RIVER COUNTY PARTITION PLAT No. 9325
HOOD DRIVER COUNTY PARTITION PLAT No. 9420
HOOD RIVER COUNTY PARTITION PLAT No. 200206
HOOD RIVER COUNTY DEED RECORDS No. 930026

SCALE: 1" = 40'

BASIS OF BEARING:
HOOD RIVER COUNTY PARTITION PLAT No. 9218

LEGEND:

- ● SET 5/8" X 30" IRON ROD WITH PLASTIC CAP
- ○ FOUND MONUMENT OF RECORD
- □ CALCULATED, NOT FOUND OR SET
- ( ) DEED OR PLAT CALL
- —x— EXISTING WIRE FENCE
- VIEW EASEMENT IN FAVOR OF PARCEL #1 PARTITION PLAT #9218

TERRA SURVEYING
P.O. BOX 617
HOOD RIVER, OREGON 97031
PHONE: (541) 386-4531
E-Mail: terra@gorge.net

DATE OF MONUMENTATION: AUGUST 7, 2014
PROJECT: 14094
SCALE: 1" = 40'
ASSESSORS MAP: 3N-10E-34D TL 2100

CS 2014 035

RECEIVED AUG 20 2014

CS 2014 035